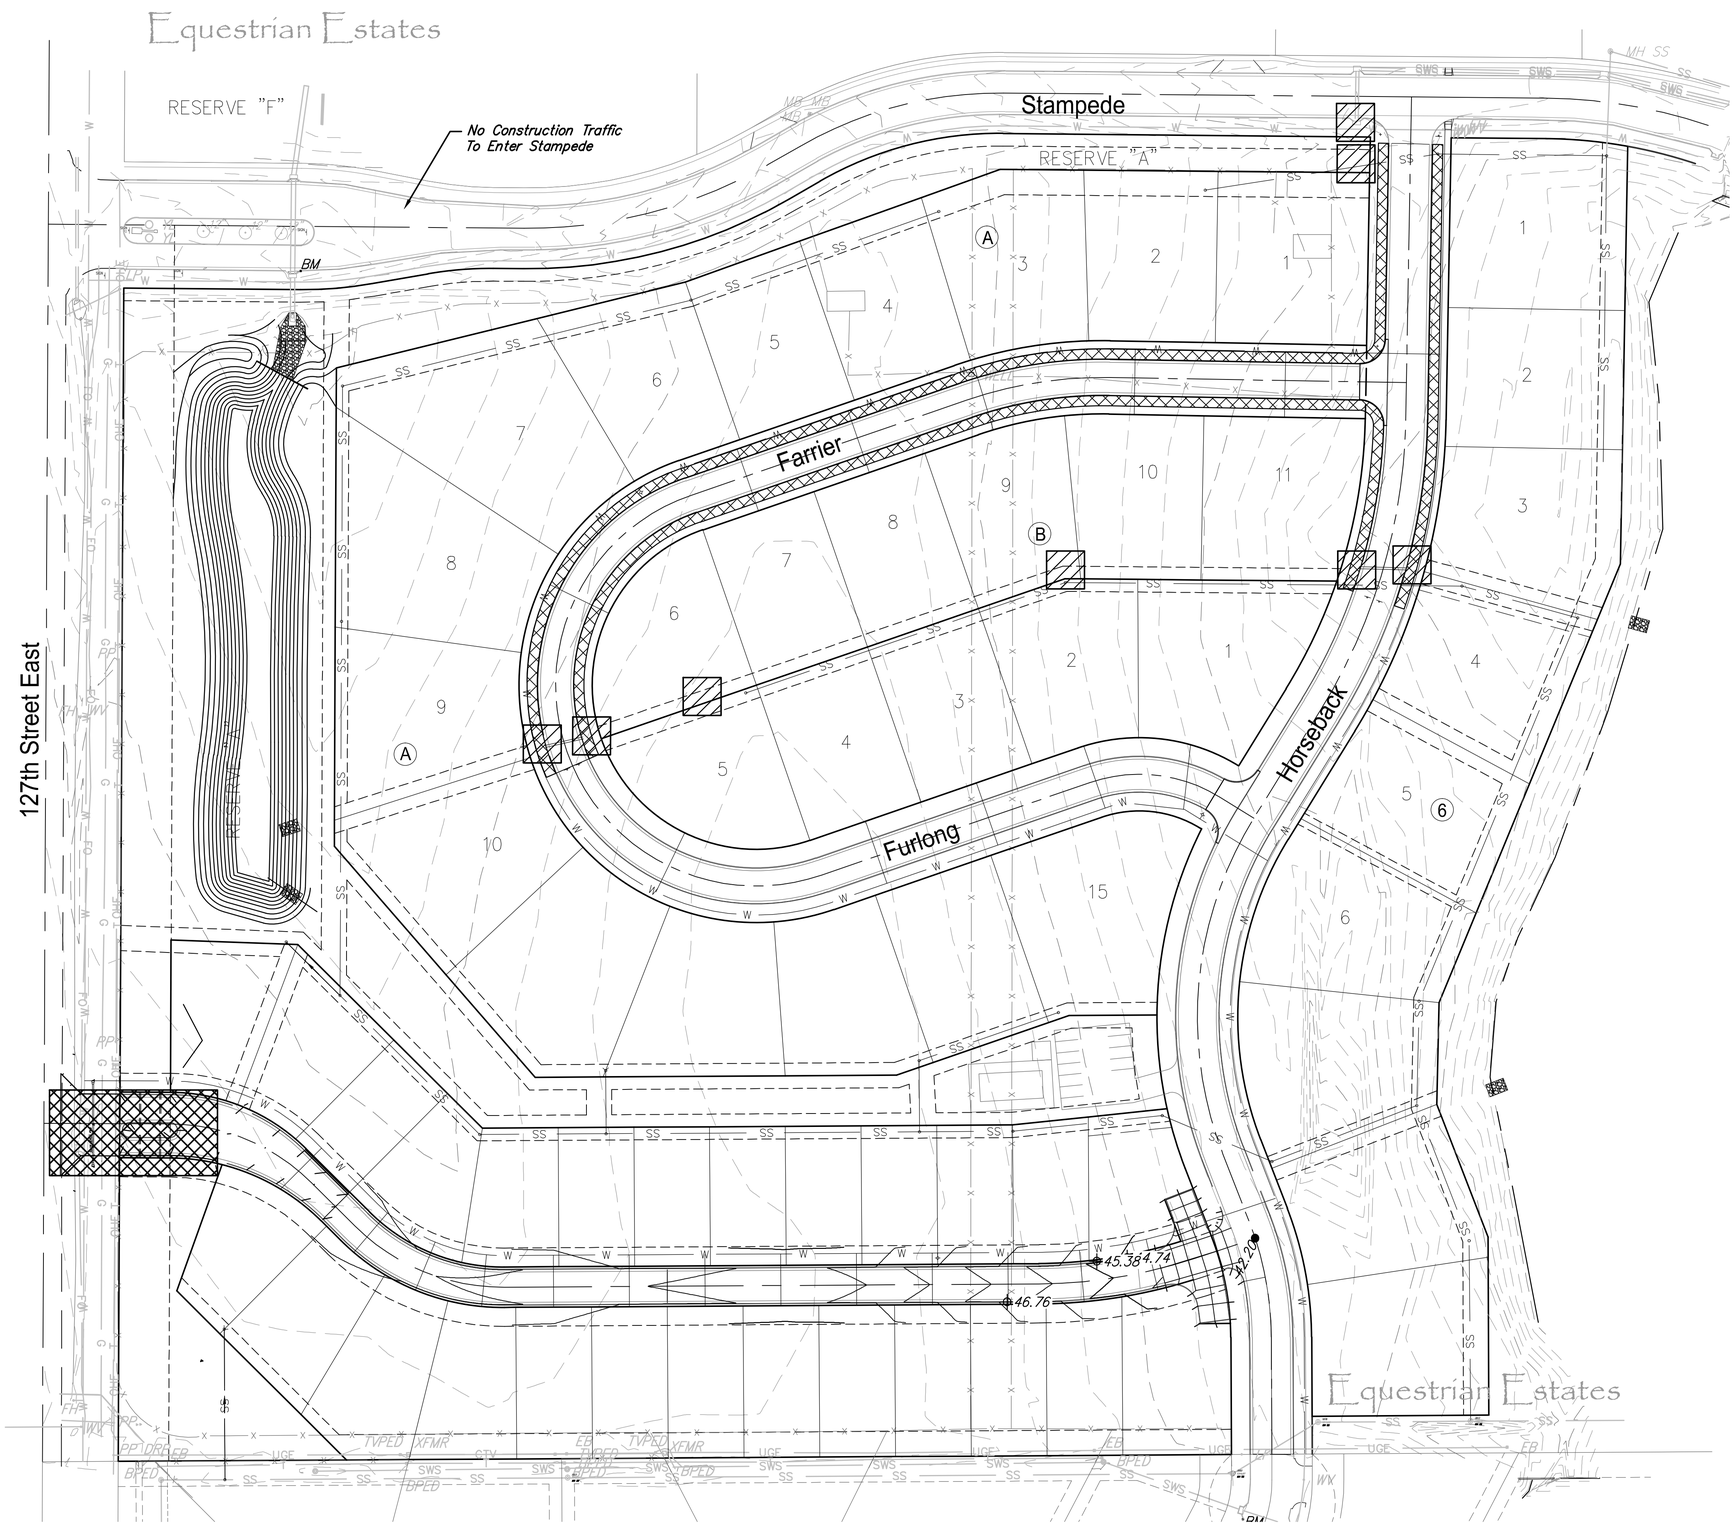

60' 0 30' 60'

MAINTAIN CONSTRUCTION ENTRANCE (1 EA)

MAINTAIN INLET PROTECTION (8 EA)

INSTALL 8' CURLEX BLANKET (2063 S.Y.)

(c) Copyright 2015, Ruggles & Bohm, P.A.

The Paddock at 127th
Erosion Control Plan

SEAL

RUGGLES & BOHM
ENGINEERING | SURVEYING | LANDSCAPE ARCHITECTURE | GOVERNMENT
924 NORTH MAIN WICHITA, KANSAS 67203 P (316) 264-8008 F (316) 264-4621
WWW.RB&KANSAS.COM

DATE	July 2017
DESIGN	EJG
DRAWN	EJG
REVIEW	April 2017
PROJECT NUMBER	472-85342
RB JOB NO.	4858E
DWG. SCALE	60
DRAWING FILE	14 - BMP Details Public Paving [Erosion Control Plan]
SHEET	15 OF 21