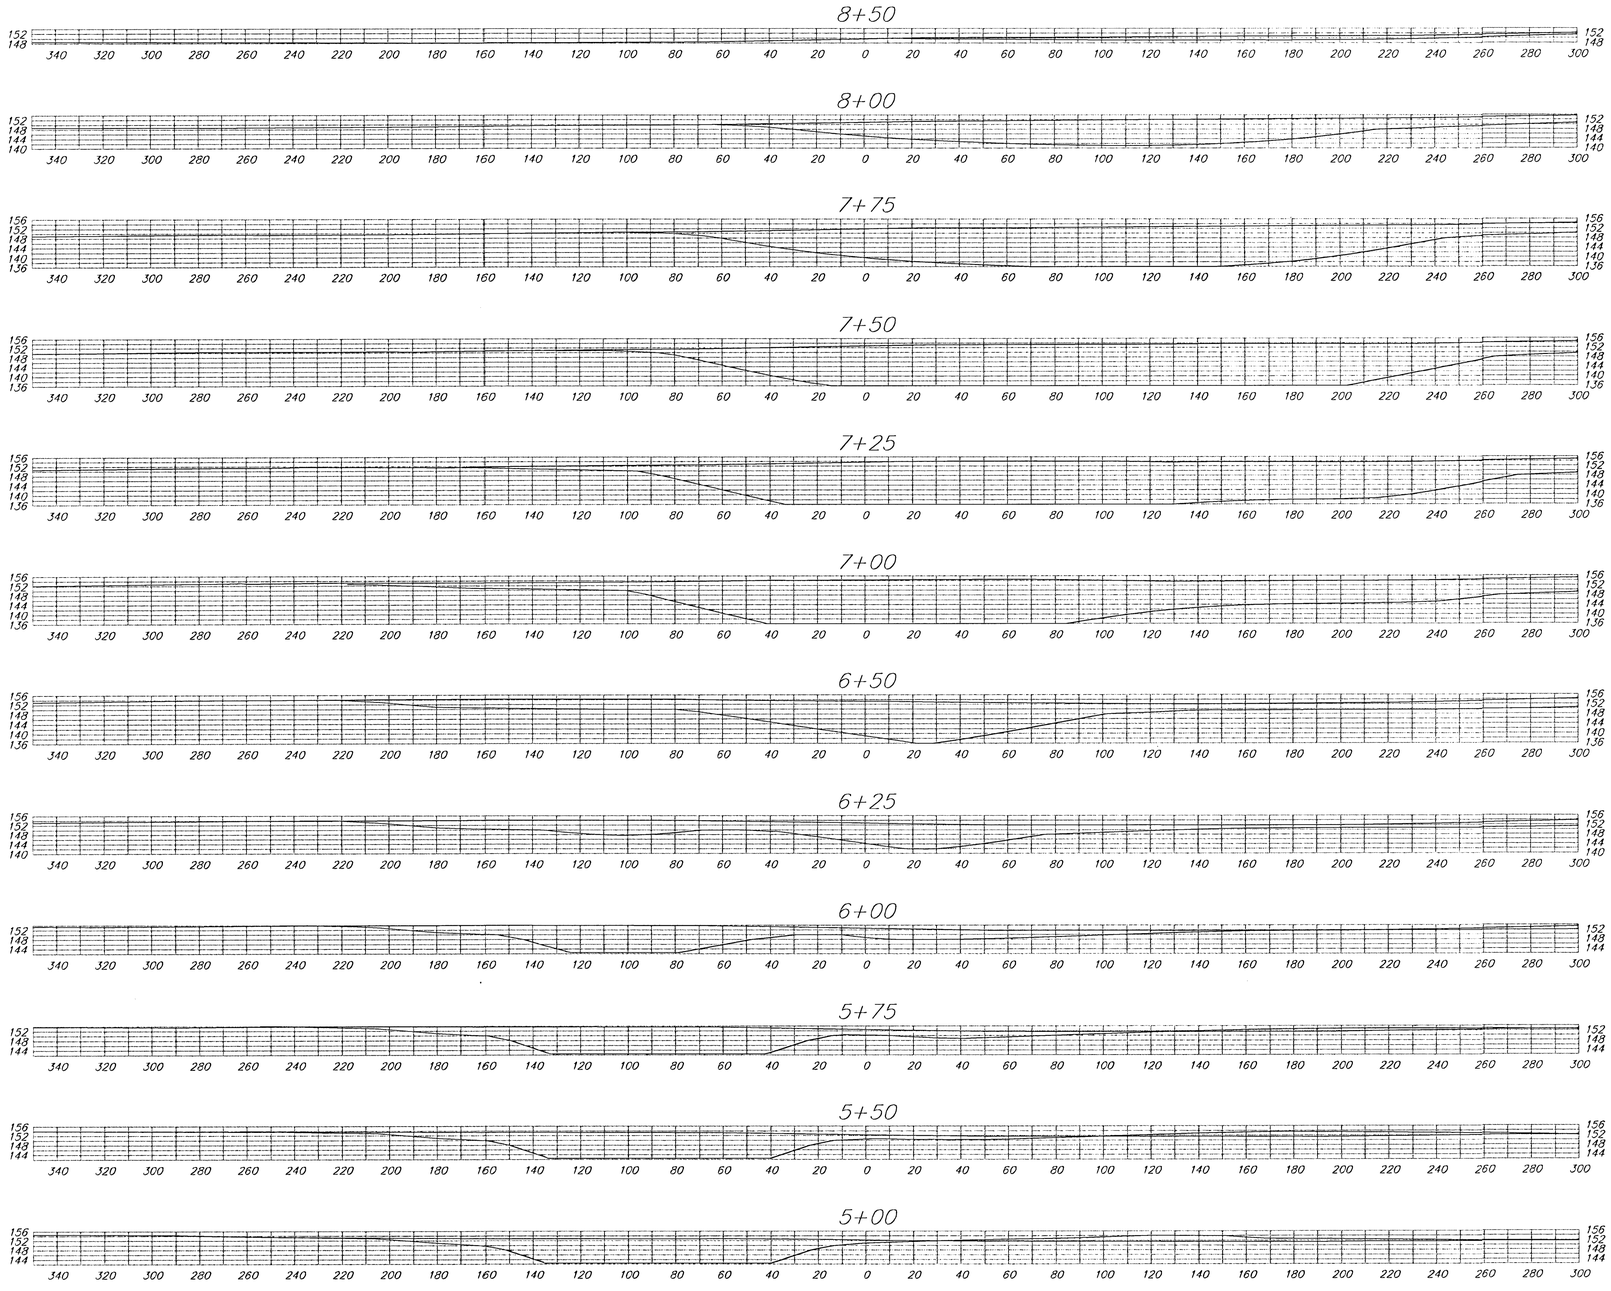

TYLERS LANDING SWD #198

Pond Cross Sections

CITY OF WICHITA, KS

BAUGHMAN COMPANY P.A.

ENGINEERING, SURVEYING, & PLANNING

316-262-7271 • 315 ELLIS • WICHITA, KANSAS 67211

PROJECT NUMBER					SHEET
488-83579					31 OF 32
DESIGN	DRAWN AEG	APPROVED	DATE	SCALE 1"=50'	