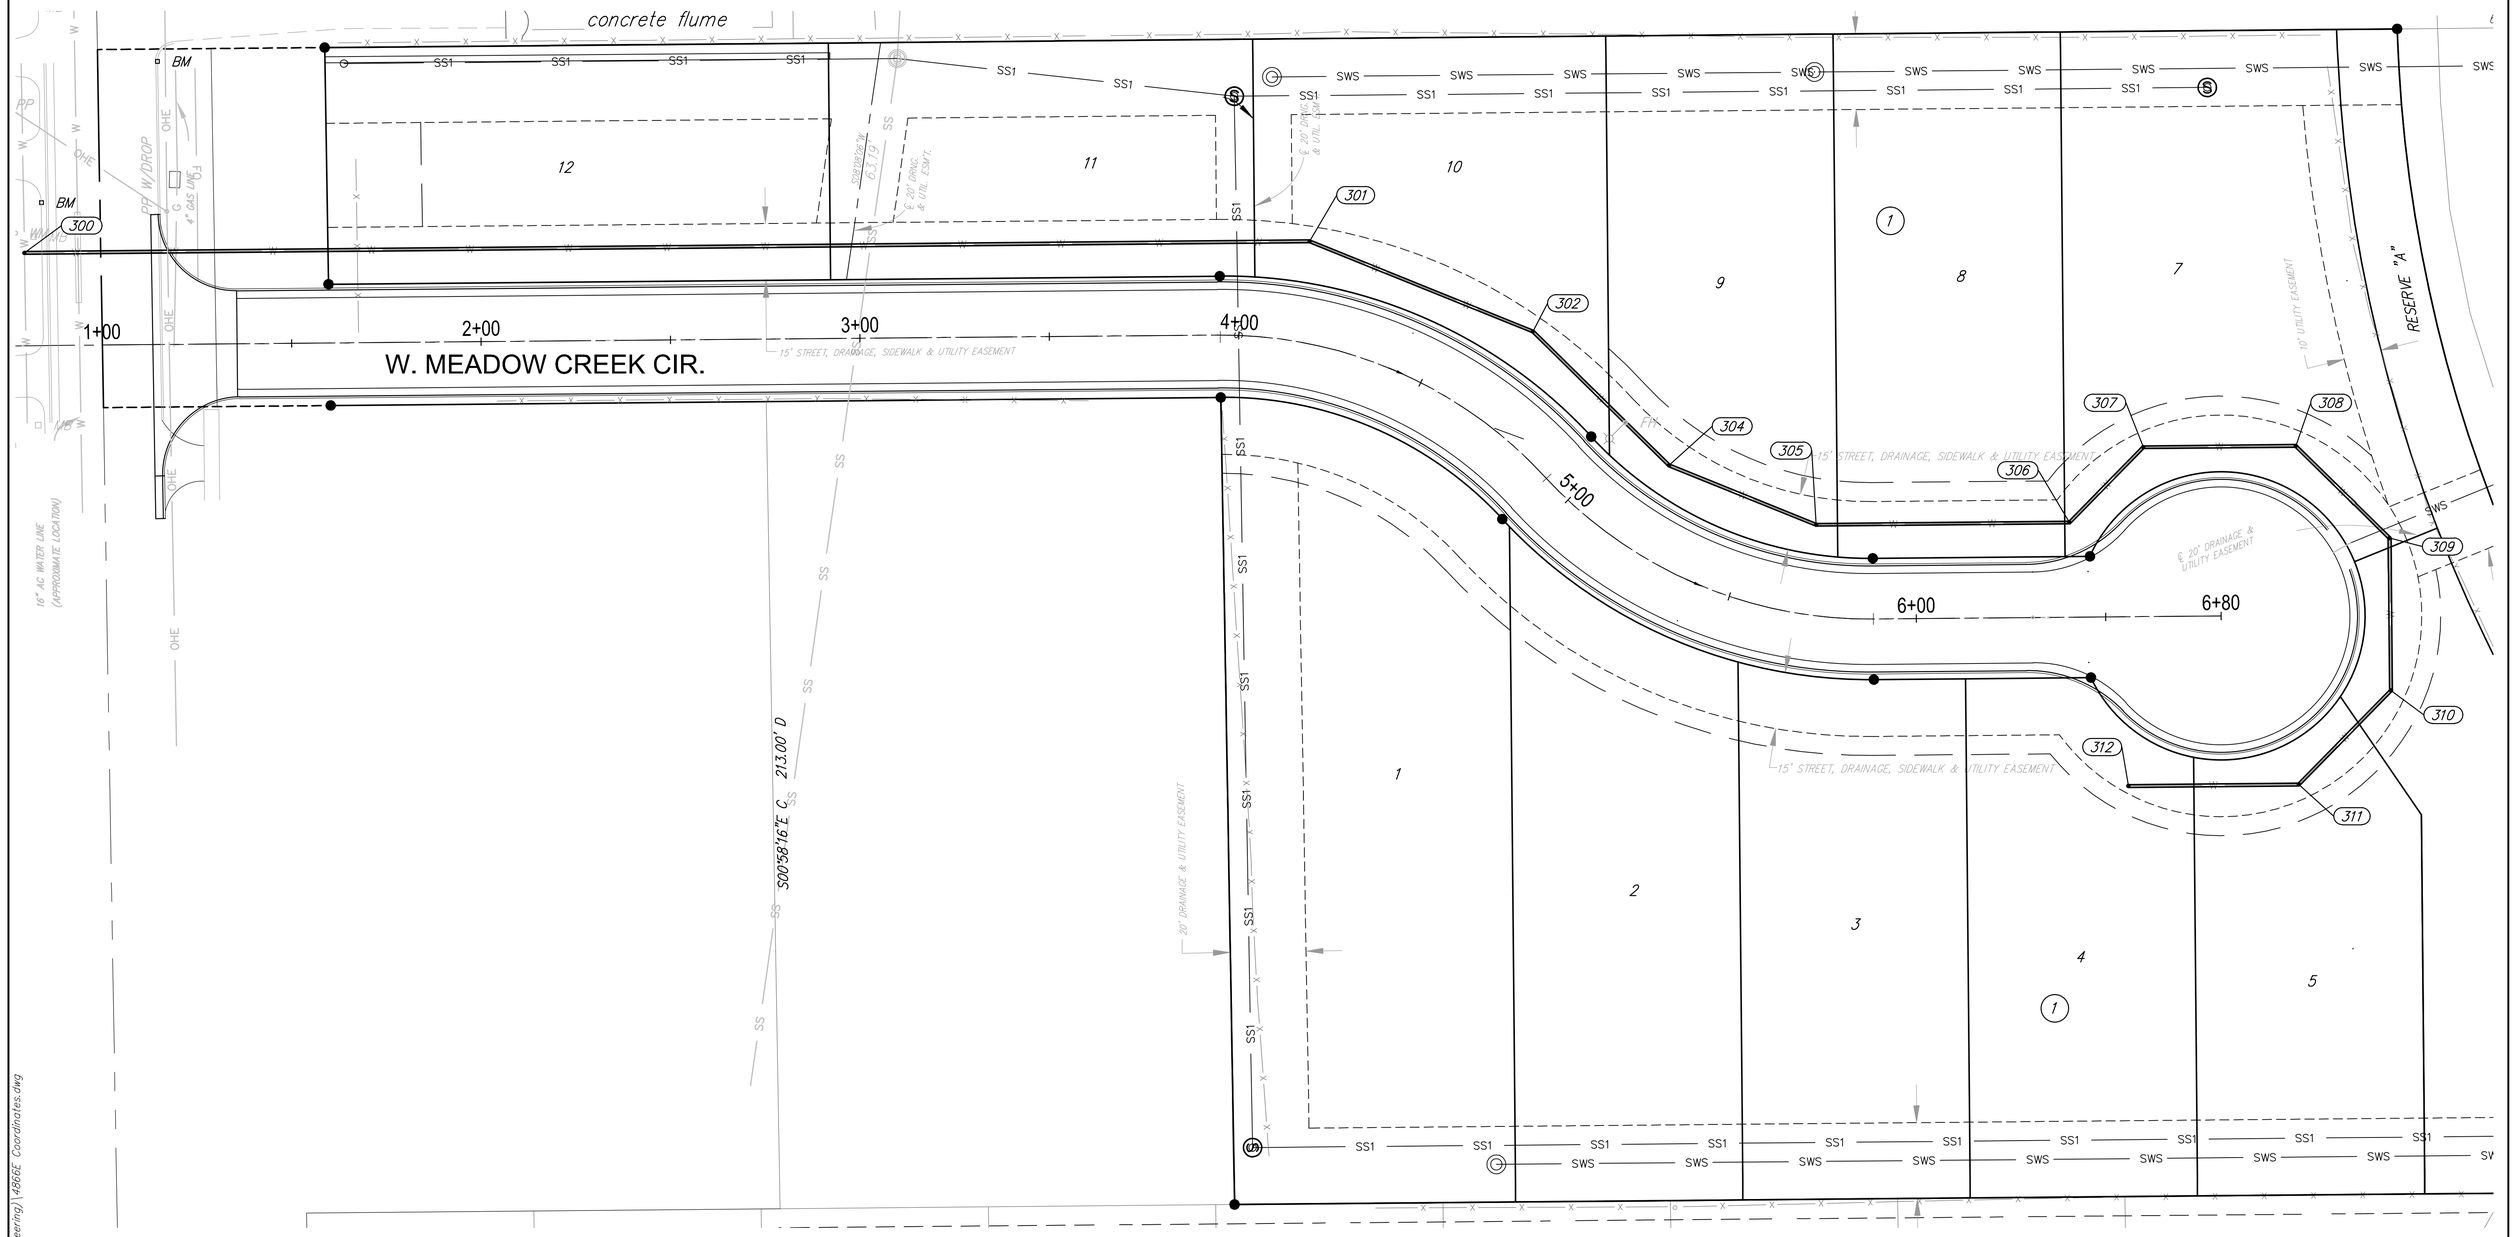

Point Table			
Point #	Northing	Easting	Description
300	1703694.65	1646551.57	TAP
301	1703697.71	1646890.81	22.5° BEND
302	1703673.91	1646949.76	22.5° BEND
303	1703649.96	1646974.14	FH
304	1703638.59	1646985.73	22.5° BEND
305	1703622.92	1647024.54	22.5° BEND
306	1703623.52	1647091.40	45° BEND

Point Table			
Point #	Northing	Easting	Description
307	1703643.37	1647110.90	45° BEND
308	1703643.74	1647151.14	45° BEND
309	1703619.40	1647175.91	45° BEND
310	1703579.16	1647176.28	45° BEND
311	1703554.39	1647151.94	45° BEND
312	1703553.98	1647106.94	BLOWOFF

20' 0 10' 20'

(c) Copyright 2015, Ruggles & Bohm, P.A.

Chisholm Cove Addition
WATER-COORDINATES

SEAL

KENNETH W. LEE 15373 7-17-17 KANSAS PROFESSIONAL ENGINEER

RUGGLES & BOHM
ENGINEERING | SURVEYING | LANDSCAPE ARCHITECTURE | GOVERNMENT
924 NORTH MAIN WICHITA, KANSAS 67203 P (316) 264-8008 F (316) 264-4621
WWW.RBKANSAS.COM

DATE	7-17-2017
DESIGN	KWL
DRAWN	KWL
REVIEW	6-8-2017
PROJECT NUMBER	448-90811
RB JOB NO.	4866E
DWG, SCALE	...
DRAWING FILE	4866E Coordinates [WATER-COORDINATES]
SHEET	5
OF	13

F:\Projects\Projects 4800-4899\4866E (Chisholm Cove Engineering)\4866E Coordinates.dwg