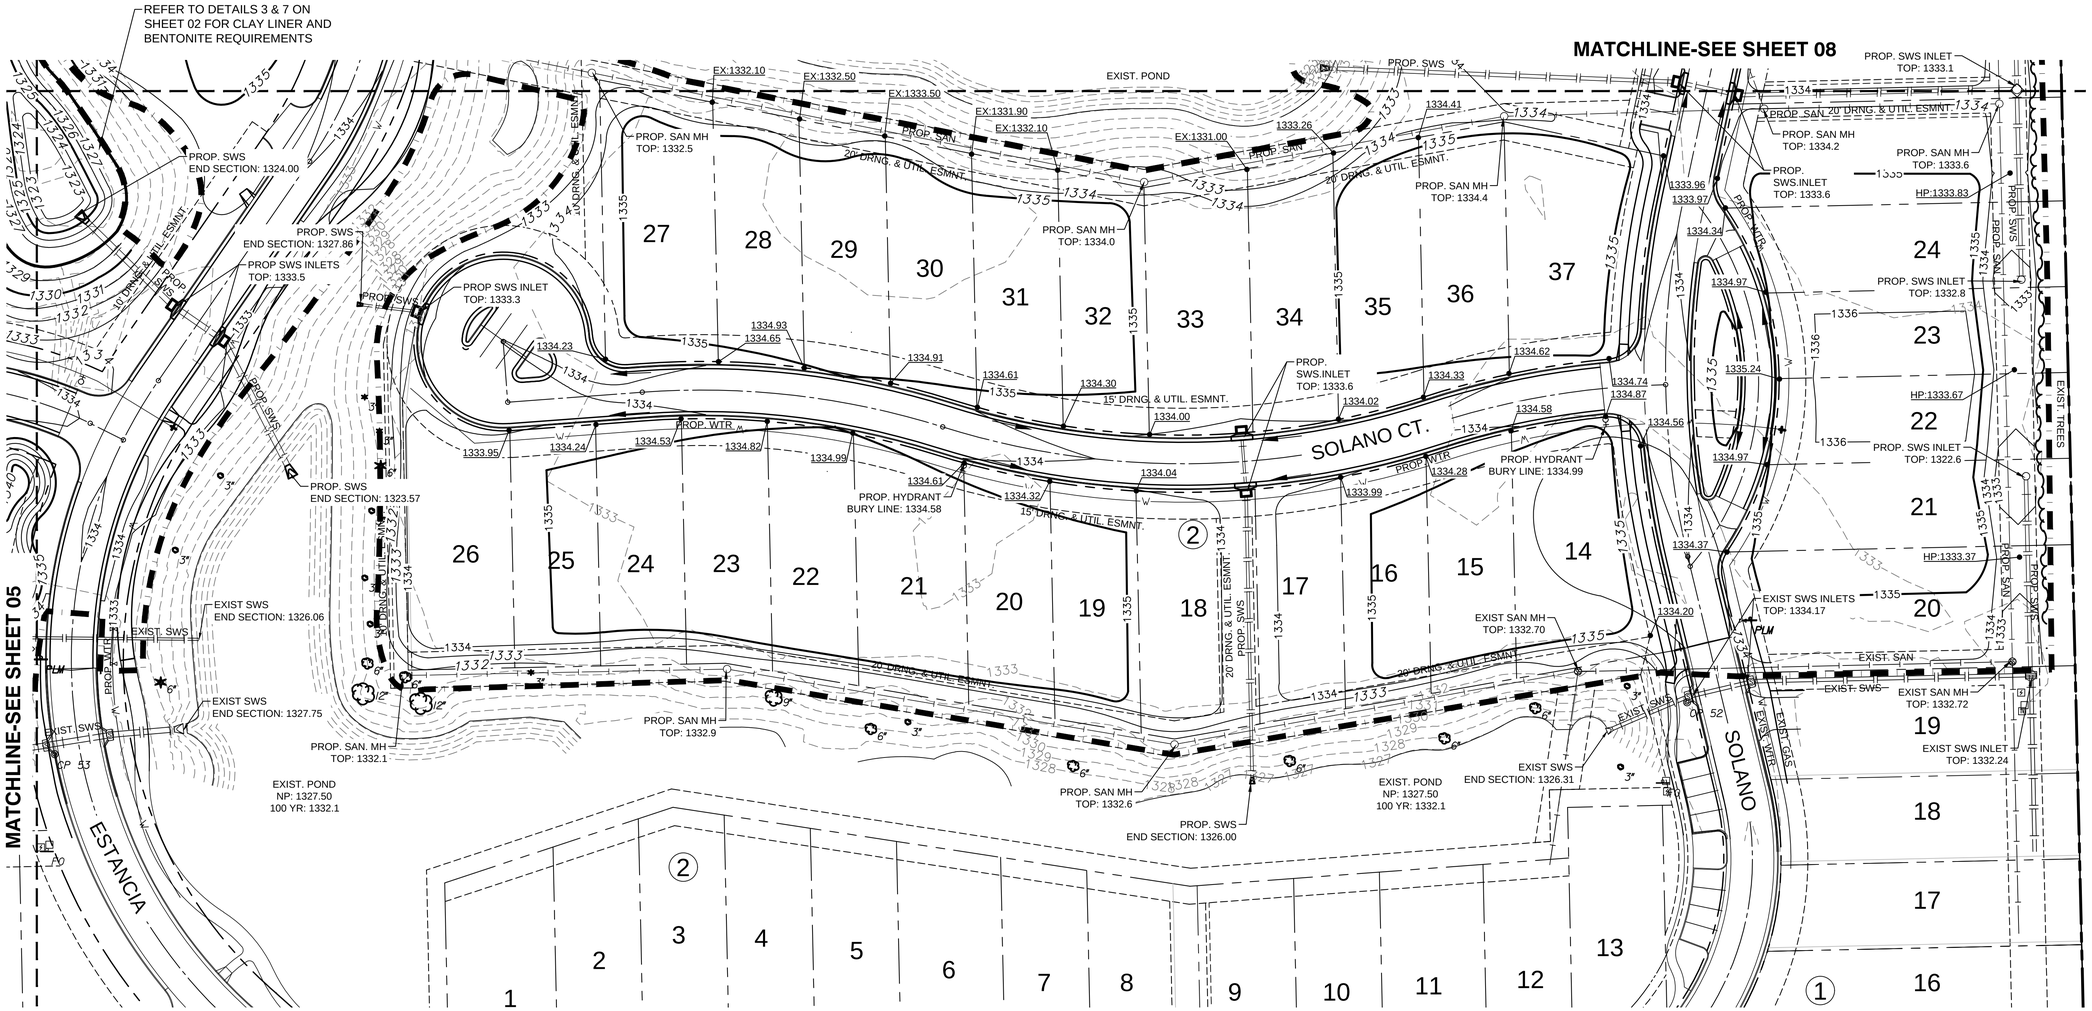

LEGEND

1250	EXISTING CONTOUR
1250	PROPOSED CONTOUR
W	WATER LINE
	PROP. STORMWATER SEWER
	EXISTING SANITARY SEWER
	EXISTING STORMWATER SEWER
UGT	EXISTING UNDERGROUND TELEPHONE
UGE	EXISTING UNDERGROUND ELECTRICAL
OHE	EXISTING OVERHEAD ELECTRICAL
	LIMITS OF GRADING
1329.86	SPOT ELEVATIONS
	TREE REMOVAL

N

SCALE: 1"=40'

0 20 40 80

MKEC
Wichita, KS • 316-684-9600

STORMWATER DRAIN #406

ESTANCIA ADDITION

PHASE 2

©2017
MKEC Engineering
All Rights Reserved
www.mkec.com
These drawings and their contents, including, but not limited to, all concepts, designs, & ideas are the exclusive property of MKEC Engineering (MKEC), and may not be used or reproduced in any way without the express consent of MKEC.

GRADING PLAN 03

PROJECT NO.	468-85071
DATE	JULY 2017
SCALE	1"=40'

DESIGNED	DRAWN	CHECKED
MLP	MLP	GJA

NO.	REVISION	DATE

SHEET NO.

07 OF 18

PLOTTED: Tuesday, July 18, 2017 @ 02:45PM

J:\PROJECTS\2014\460\10462_PREMIER_ESTANCIA\05-CIVIL\CAD\GRD\PH2\14462-GRAD_PLAN_1-PH2.DWG