| SUBDIVISION BENCH MARKS | | | | |
|---|---|---|---|---|
| NO. | STREET AND STATION | FROM CL | DESCRIPTION | ELEVATIONS |
| 3 | SOLANO, STA. 23+14.33 | 14.5' RT | TOP OF CURB AT NORTH END OF INLET HOOKUP | |

NOTE: CONTRACTOR SHALL INSTALL SUBDIVISION BENCH MARKS ("FLAT SURVEY MARKERS NO. 8134–08 3" TOP DIAMETER" PROVIDED BY KANSAS BLUE PRINT CO., INC.) COSTS TO BE CONSIDERED SUBSIDIARY TO CONSTRUCTION OF COMBINED CURB AND GUTTER.

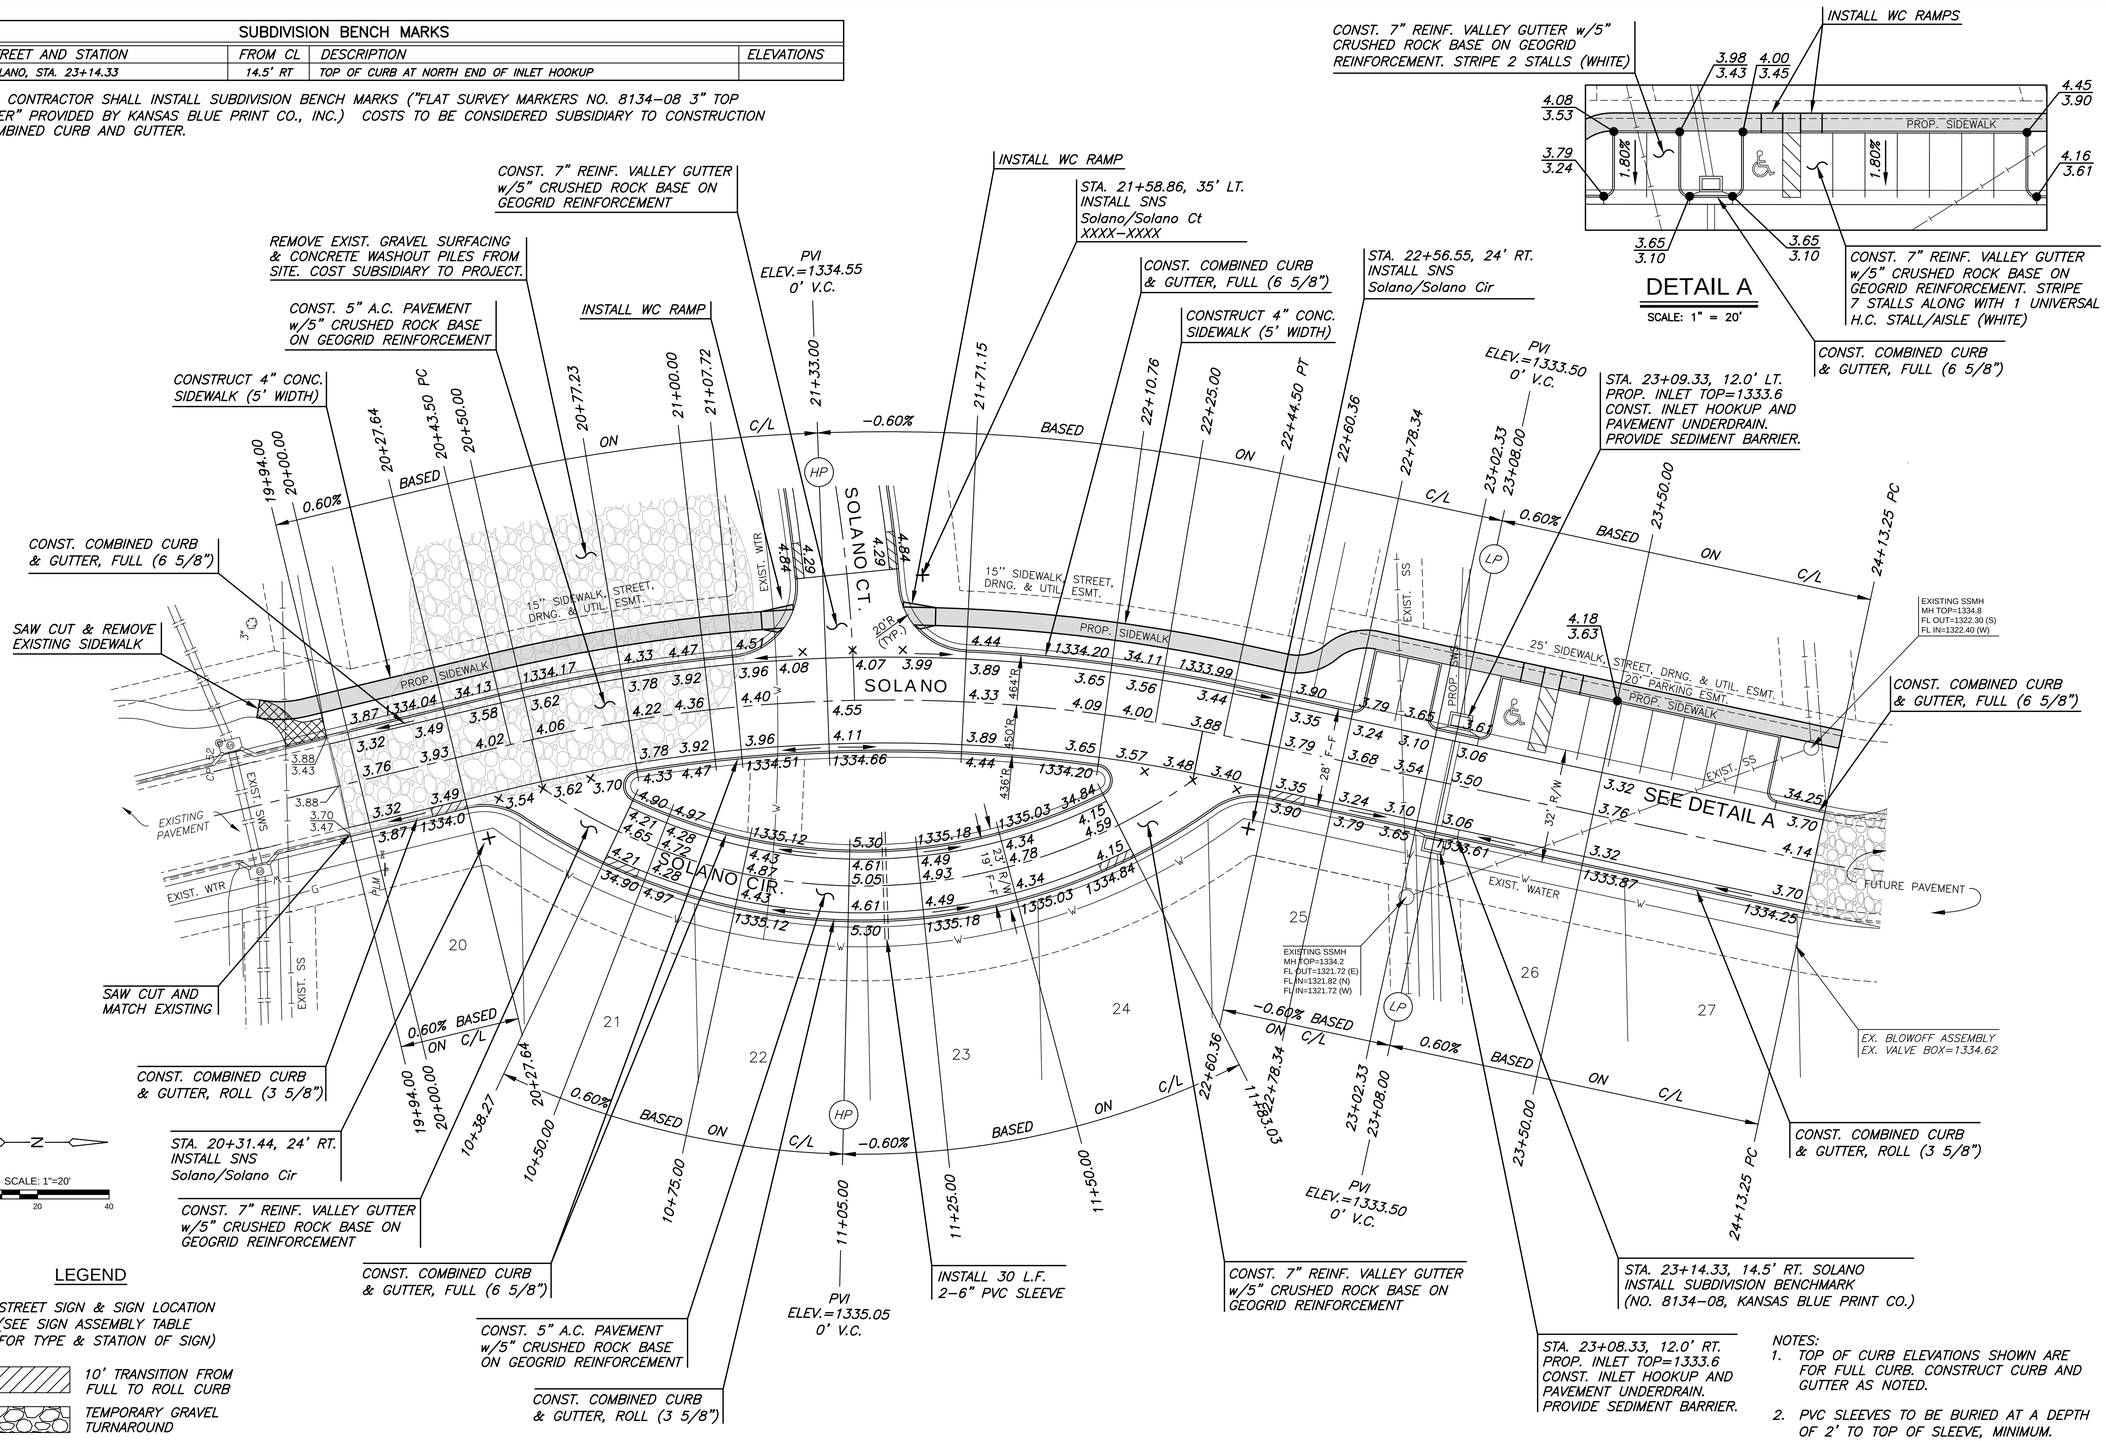


## LEGEND

- STREET SIGN & SIGN LOCATION (SEE SIGN ASSEMBLY TABLE FOR TYPE & STATION OF SIGN)
- 10' TRANSITION FROM FULL TO ROLL CURB
- TEMPORARY GRAVEL TURNAROUND

NOTES:

1. TOP OF CURB ELEVATIONS SHOWN ARE FOR FULL CURB. CONSTRUCT CURB AND GUTTER AS NOTED.
2. PVC SLEEVES TO BE BURIED AT A DEPTH OF 2' TO TOP OF SLEEVE, MINIMUM.

MKEC
Wichita, KS • 316-684-9600

PAVING & INCIDENTAL DRAINAGE FOR

# ESTANCIA ADDITION

PHASE 2A

©2017
MKEC Engineering
All Rights Reserved
www.mkec.com
These drawings and their contents, including, but not limited to, all concepts, designs, & ideas are the exclusive property of MKEC Engineering (MKEC), and may not be used or reproduced in any way without the express consent of MKEC.

SOLANO

| | |
|---|---|
| PROJECT NO. | 472-85244 |
| DATE | JUNE 2017 |
| SCALE | 1" = 20' |

| DESIGNED | DRAWN | CHECKED |
|---|---|---|
| DFL | RWB | GJA |

| NO. | REVISION | DATE |
|---|---|---|

SHEET NO.

10 OF 31

PLOTTED: Wednesday, July 19, 2017 @ 09:32AM
J:\PROJECTS\2014\140101462_PREMIER_ESTANCIA\05-CIVIL\CAD\PAV\RESIDENTIAL\PH2\140462-EP-03-PH2A.DWG