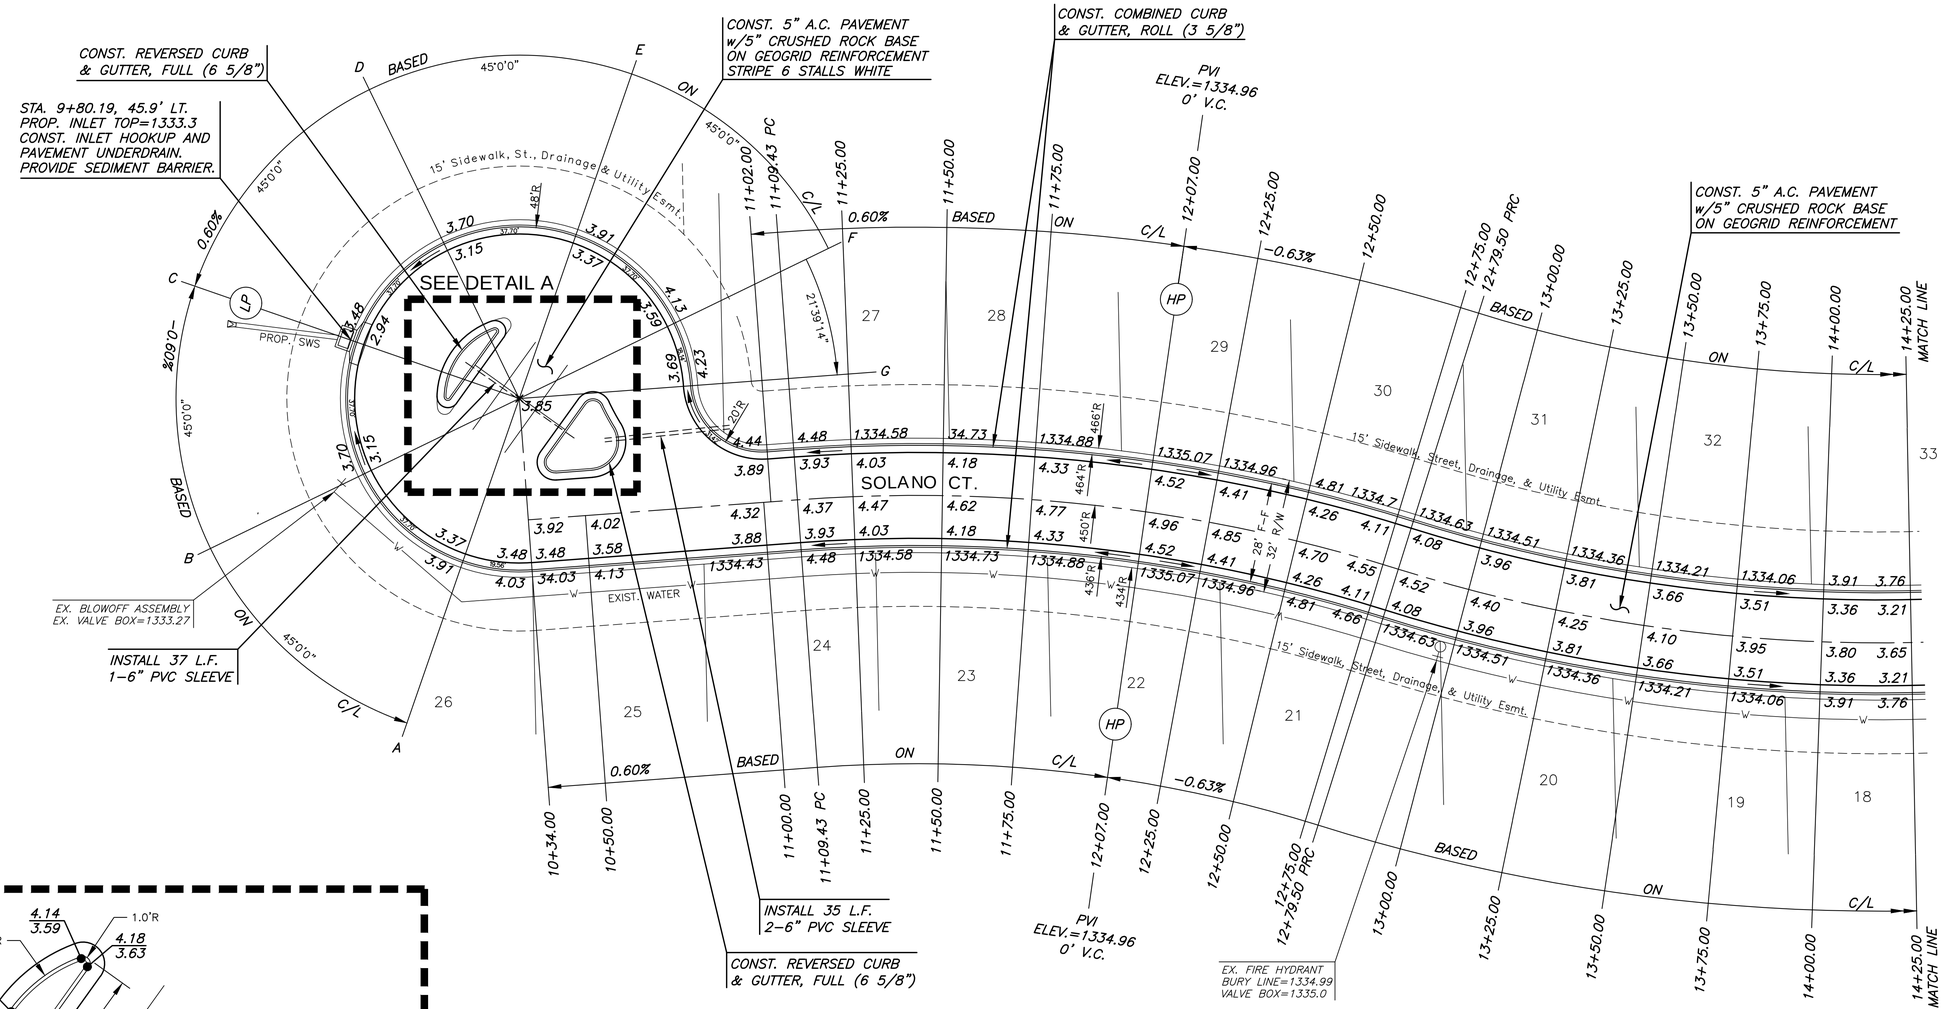

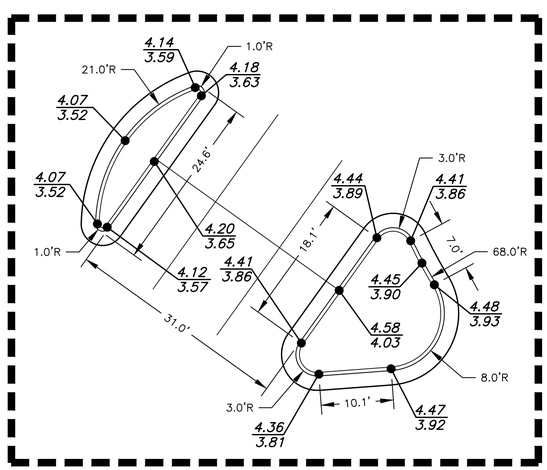

DETAIL A

SCALE: 1"=10'

NOTES:

1. TOP OF CURB ELEVATIONS SHOWN ARE FOR FULL CURB. CONSTRUCT CURB AND GUTTER AS NOTED.
2. PVC SLEEVES TO BE BURIED AT A DEPTH OF 2' TO TOP OF SLEEVE, MINIMUM.

LEGEND

STREET SIGN & SIGN LOCATION (SEE SIGN ASSEMBLY TABLE FOR TYPE & STATION OF SIGN)

10' TRANSITION FROM FULL TO ROLL CURB

MKEC
Wichita, KS • 316-684-9600

PAVING & INCIDENTAL DRAINAGE FOR

ESTANCIA ADDITION

PHASE 2A

©2017
MKEC Engineering
All Rights Reserved
www.mkec.com
These drawings and their contents, including, but not limited to, all concepts, designs, & ideas are the exclusive property of MKEC Engineering (MKEC), and may not be used or reproduced in any way without the express consent of MKEC.

SOLANO CT.

PROJECT NO.	472-85244
DATE	JUNE 2017
SCALE	1" = 20'

DESIGNED	DRAWN	CHECKED
DFL	RWB	GJA

NO.	REVISION	DATE

SHEET NO.

11 OF 31

PLOTTED: Wednesday, July 19, 2017 @ 08:18AM

J:\PROJECTS\2014\4010\0482_PREMIER_ESTANCIA\05-CIVIL\CADD\PAV\RESIDENTIAL\PH2\L14482-EP-01-PH2A.DWG