LEGEND

- Phase 4
- Single Post/Skid Mounted Sign
- Channelizer
- Tubular Marker (36")
- Type III Barricade
- Type III Barricade w/ Sign
- Portable Changeable Message Board
- Pavement Marking Removal

Note:
*Type III Barricades and signs are to only be in place during construction through the private drive or side street

The Contractor shall only close one (1) Cardinal Lane entrance at a time. Traffic shall have full access to one (1) Cardinal Lane entrance throughout construction.

SCALE
PLAN: Lat. & Long. 20' 0 20' 40'

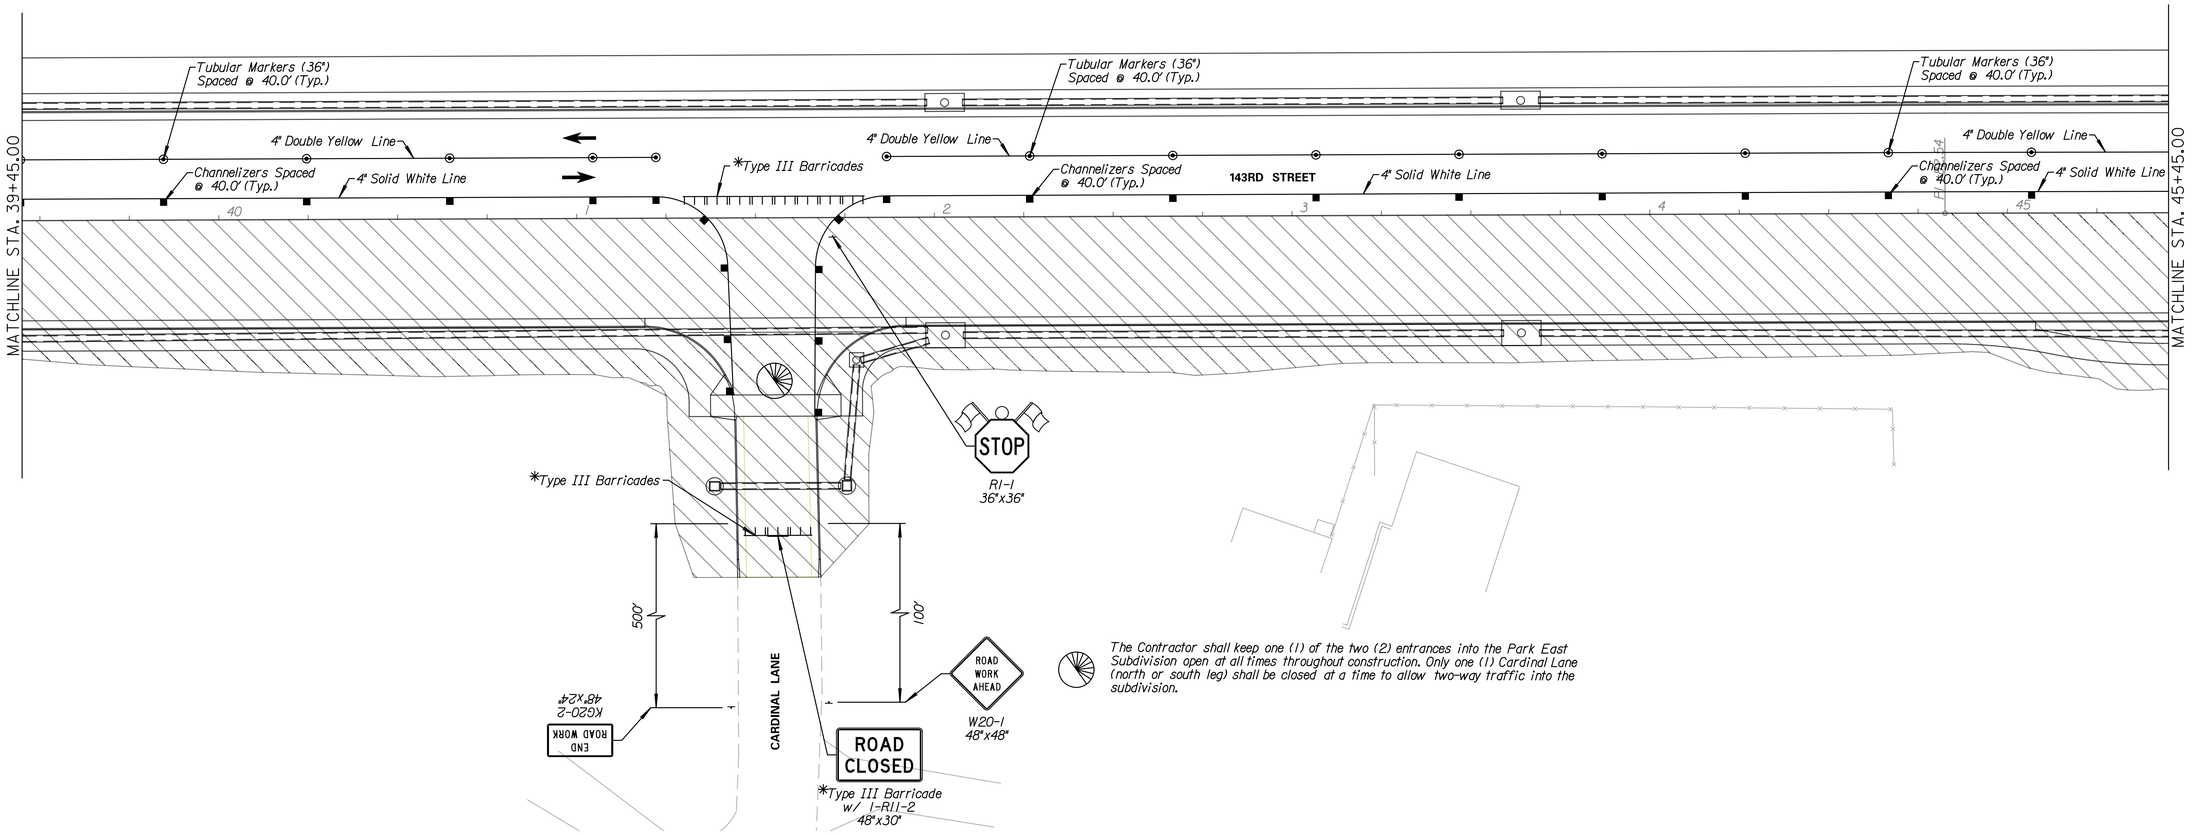

The Contractor shall keep one (1) of the two (2) entrances into the Park East Subdivision open at all times throughout construction. Only one (1) Cardinal Lane (north or south leg) shall be closed at a time to allow two-way traffic into the subdivision.

TranSystems
245 NORTH WACO
SUITE 222
WICHITA, KANSAS 67202
PHONE: 316-303-3000
FAX: 316-462-5629

CONSULTANTS:

143RD STREET IMPROVEMENTS
WICHITA, KANSAS

REVISIONS:

MARK	DATE	DESCRIPTION

PROJ NO:	87 N-0614-01
SCALE:	1"=20'
DATE:	5/26/2017
DESIGNED BY:	TAU
DRAWN BY:	TAU
CHECKED BY:	MDB

SHEET TITLE:
143RD STREET IMPROVEMENTS TRAFFIC CONTROL PHASE 4

SHEET NO.
108
SHEET 108 OF 236

taummel
5/26/2017 - 11:14:03 AM c:\transystems\pw_local\transcorp-pw1\taummel\d0229400\C-CPP-M01-206.DGN

IF THIS DRAWING IS LESS THAN 22" X 36" IT IS A REDUCED SIZE DRAWING