LEGEND

- Phase 5
- Single Post/Skid Mounted Sign
- Channelizer
- Tubular Marker (36")
- Type III Barricade
- Type III Barricade w/ Sign
- Portable Changeable Message Board
- Pavement Marking Removal

Phase 5

Phase 5 work shall construct the west side of 143rd Street south of US-54 (Kellogg Avenue). Two-way traffic shall be carried through the construction area on the existing alignment and by utilizing the use of temporary asphalt surfacing. Temporary traffic signals will be utilized at the intersection of 143rd Street and US-54 (Kellogg Avenue) and all movements at the intersection shall not be restricted. Major items of work shall include storm sewer, asphalt and concrete pavement, grading, seeding, and pavement marking.

Note:
KI-104a & KI-105a shall be placed in the appropriate positions. See Sheet 133 (TE 710) for more details.

SCALE
PLAN: Lat. & Long. 20' 0 20' 40'

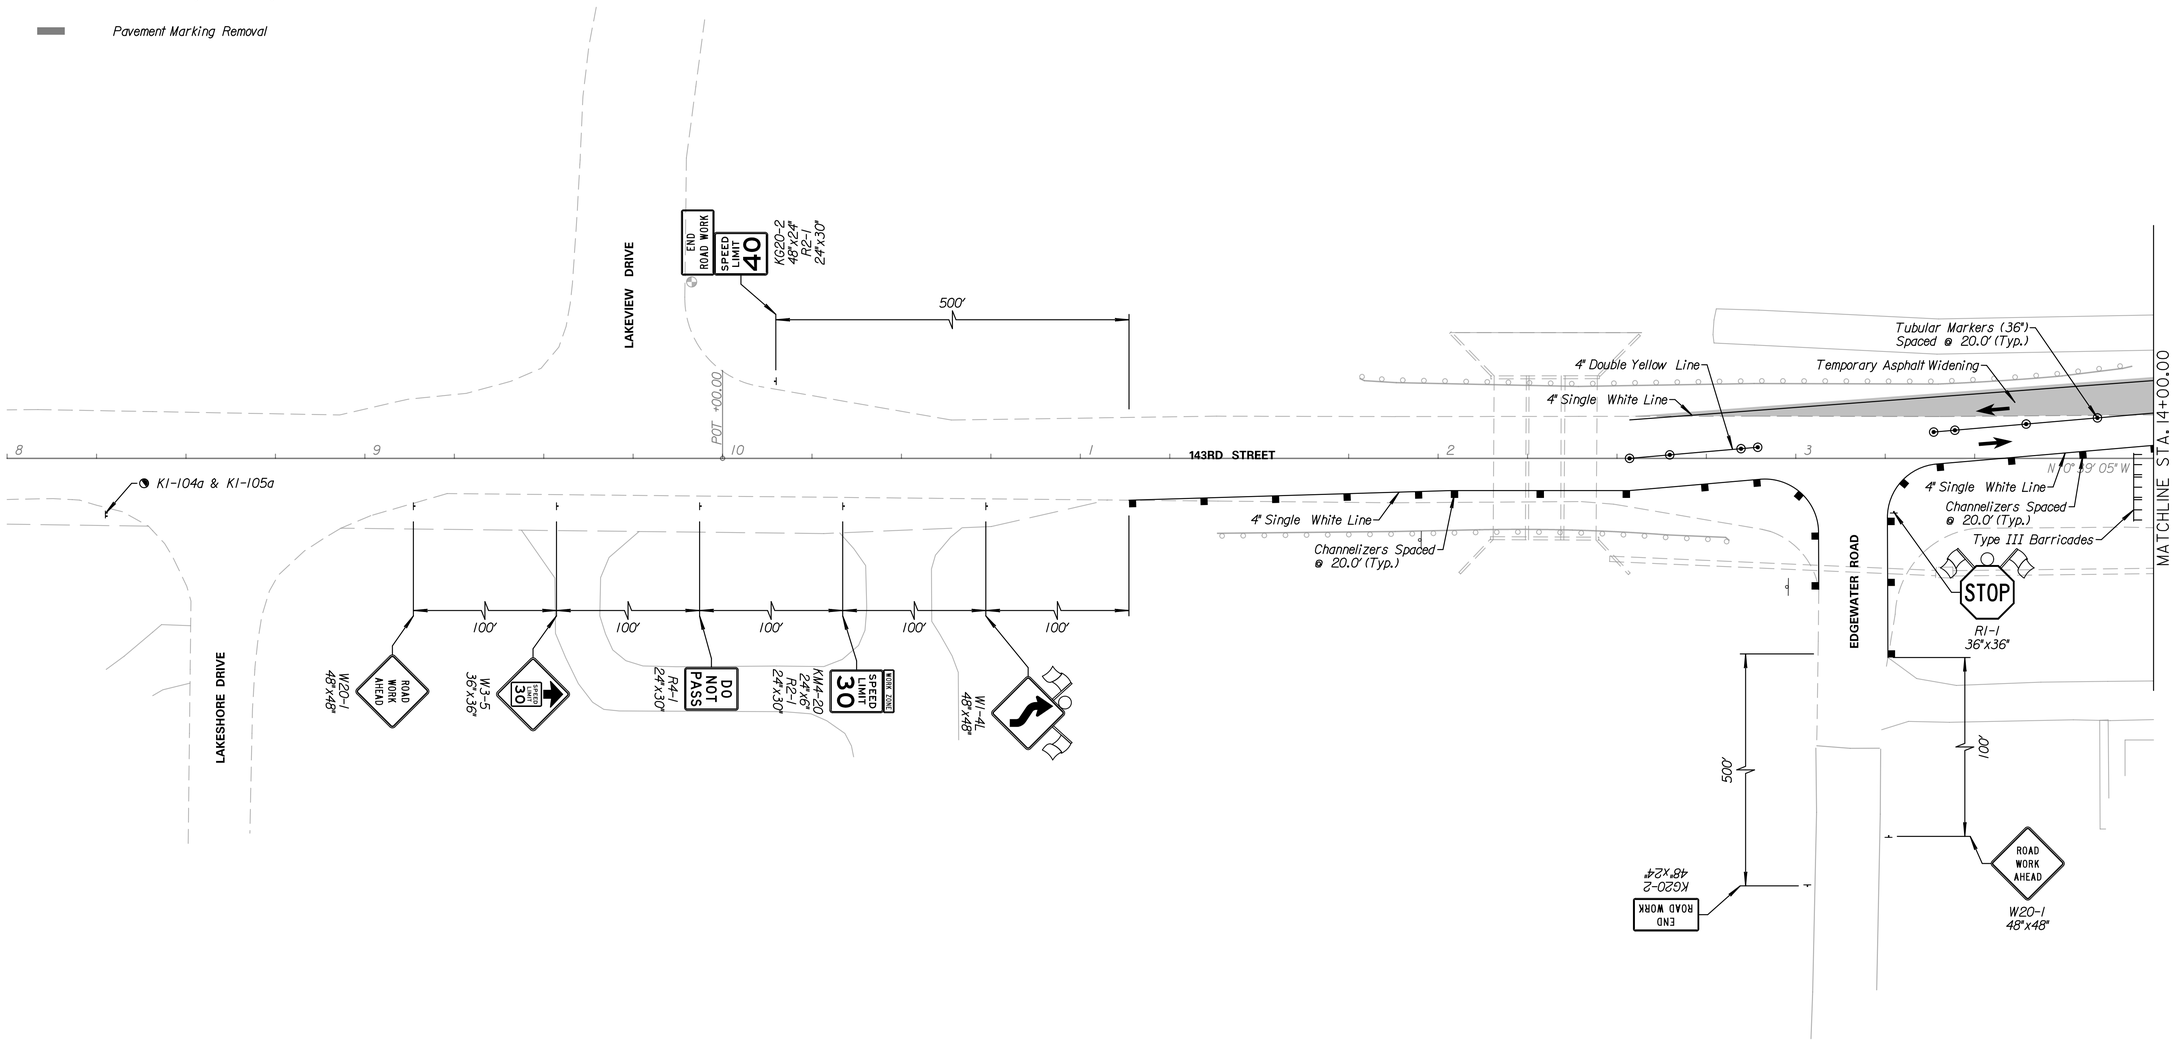

TranSystems
245 NORTH WACO
SUITE 222
WICHITA, KANSAS 67202
PHONE: 316-303-3000
FAX: 316-462-5629

CONSULTANTS:

REVISIONS:

MARK	DATE	DESCRIPTION

PROJ NO:	87 N-0614-01
SCALE:	1"=20'
DATE:	5/26/2017
DESIGNED BY:	TAU
DRAWN BY:	TAU
CHECKED BY:	MDB

SHEET TITLE:

143RD STREET IMPROVEMENTS
WICHITA, KANSAS

143RD STREET IMPROVEMENTS
TRAFFIC CONTROL
PHASE 5

SHEET NO.
115
SHEET 115 OF 236

IF THIS DRAWING IS LESS THAN 22" X 36" IT IS A REDUCED SIZE DRAWING

taummel
5/26/2017 - 11:14:39 AM c:\transystems\pw_local\transyscorp-pw1\taummel\d0229400\C-CPP-M01-101.DGN