LEGEND

- Phase 5
- Single Post/Skid Mounted Sign
- Channelizer
- Tubular Marker (36")
- Type III Barricade
- Type III Barricade w/ Sign
- Portable Changeable Message Board
- Pavement Marking Removal

Note:
KI-104a & KI-105a shall be placed in the appropriate positions. See Sheet 133 (TE 710) for more details.

SCALE
PLAN: Lat. & Long. 20' 0 20' 40'

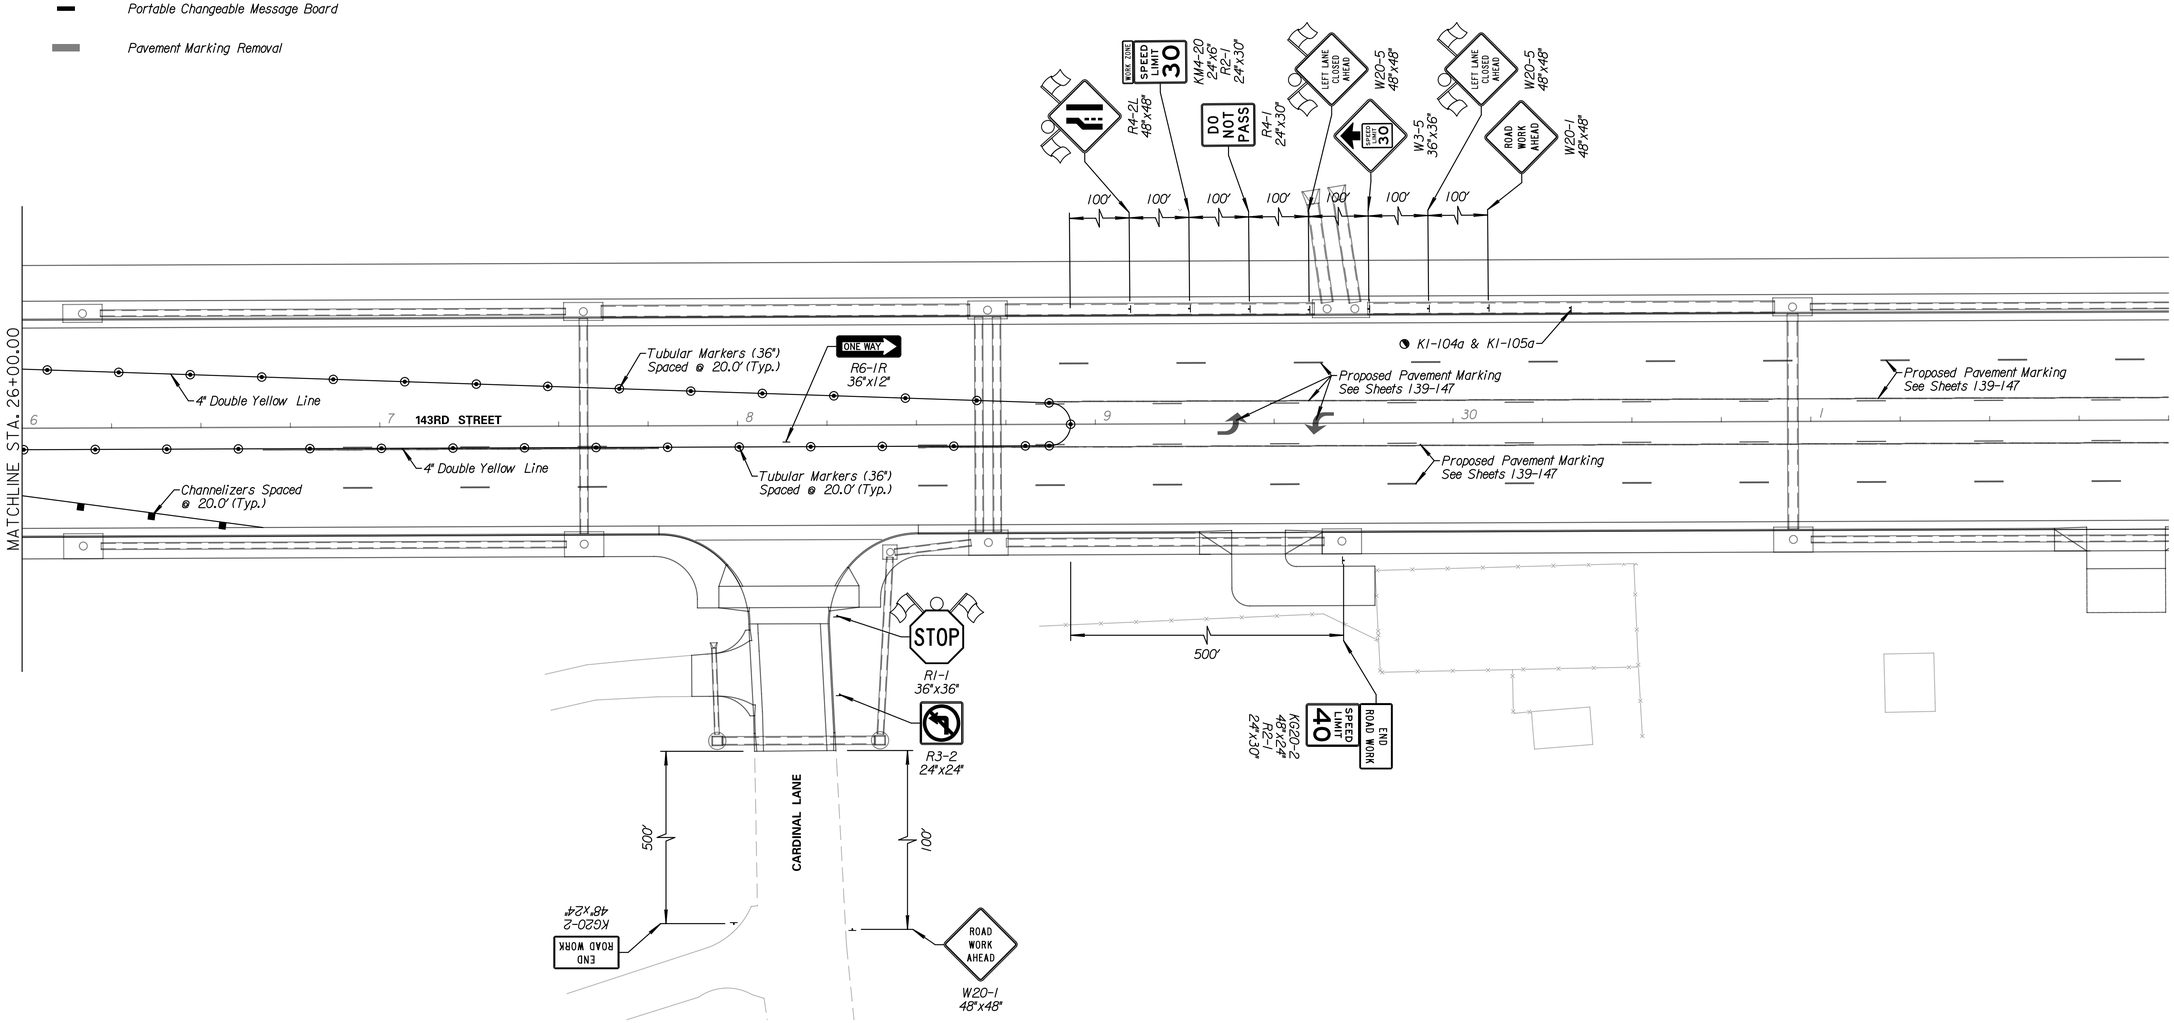

TranSystems
245 NORTH WACO
SUITE 222
WICHITA, KANSAS 67202
PHONE: 316-303-3000
FAX: 316-462-5629

CONSULTANTS:

143RD STREET IMPROVEMENTS
WICHITA, KANSAS
CITY OF WICHITA

REVISIONS:		
MARK	DATE	DESCRIPTION

PROJ NO:	87 N-0614-01
SCALE:	1"=20'
DATE:	5/26/2017
DESIGNED BY:	TAU
DRAWN BY:	TAU
CHECKED BY:	MDB

SHEET TITLE:
143RD STREET IMPROVEMENTS TRAFFIC CONTROL PHASE 5

SHEET NO.
118
SHEET 118 OF 236

tsummel
5/26/2017 11:14:58 AM c:\transystems\pw_local\transyscorp-pw1\tsummel\d0228400\C-CPP-M01-101-D.DGN

IF THIS DRAWING IS LESS THAN 22" X 36" IT IS A REDUCED SIZE DRAWING