LEGEND

- Phase 6
- Single Post/Skid Mounted Sign
- Channelizer
- Tubular Marker (36")
- Type III Barricade
- Type III Barricade w/ Sign
- Portable Changeable Message Board
- Pavement Marking Removal

Note:
KI-104a & KI-105a shall be placed in the appropriate positions. See Sheet 133 (TE 710) for more details.

SCALE
PLAN: Lat. & Long. 20' 0 20' 40'

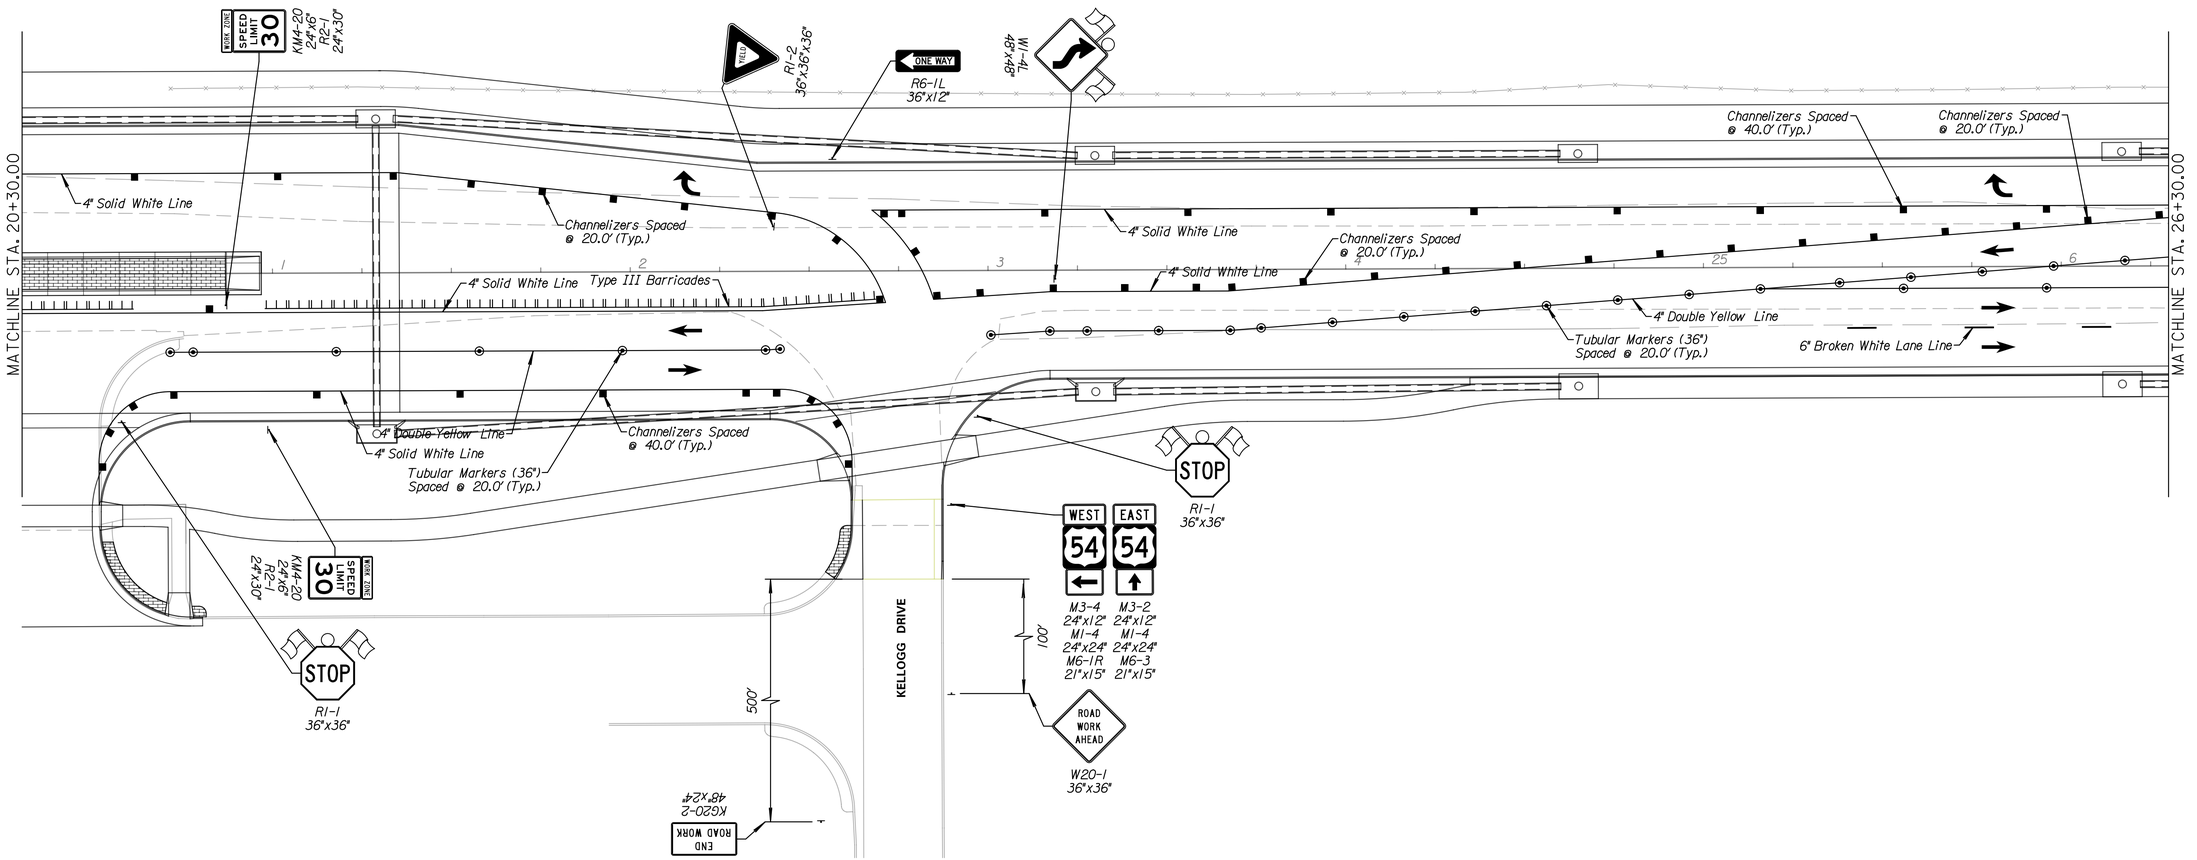

Trans Systems
245 NORTH WACO
SUITE 222
WICHITA, KANSAS 67202
PHONE: 316-303-3000
FAX: 316-462-5629

CONSULTANTS:

143RD STREET IMPROVEMENTS
WICHITA, KANSAS
CITY OF WICHITA

REVISIONS:			
MARK	DATE	DESCRIPTION	

PROJ NO:	87 N-0614-01
SCALE:	1"=20'
DATE:	5/26/2017
DESIGNED BY:	TAU
DRAWN BY:	TAU
CHECKED BY:	MDB

SHEET TITLE:
143RD STREET IMPROVEMENTS TRAFFIC CONTROL PHASE 6

SHEET NO.
121
SHEET 121 OF 236

taummel
5/26/2017 - 11:15:17 AM c:\transystems\pw_local\transystcorp.pw\1taummel\d0229400\C-CPR-M01-201b.DGN

IF THIS DRAWING IS LESS THAN 22" X 36" IT IS A REDUCED SIZE DRAWING