LEGEND

- Phase 6
- Single Post/Skid Mounted Sign
- Channelizer
- Tubular Marker (36")
- Type III Barricade
- Type III Barricade w/ Sign
- Portable Changeable Message Board
- Pavement Marking Removal

Note:
KI-104a & KI-105a shall be placed in the appropriate positions. See Sheet 133 (TE 710) for more details.

SCALE
PLAN: Lat. & Long. 20' 0 20' 40'

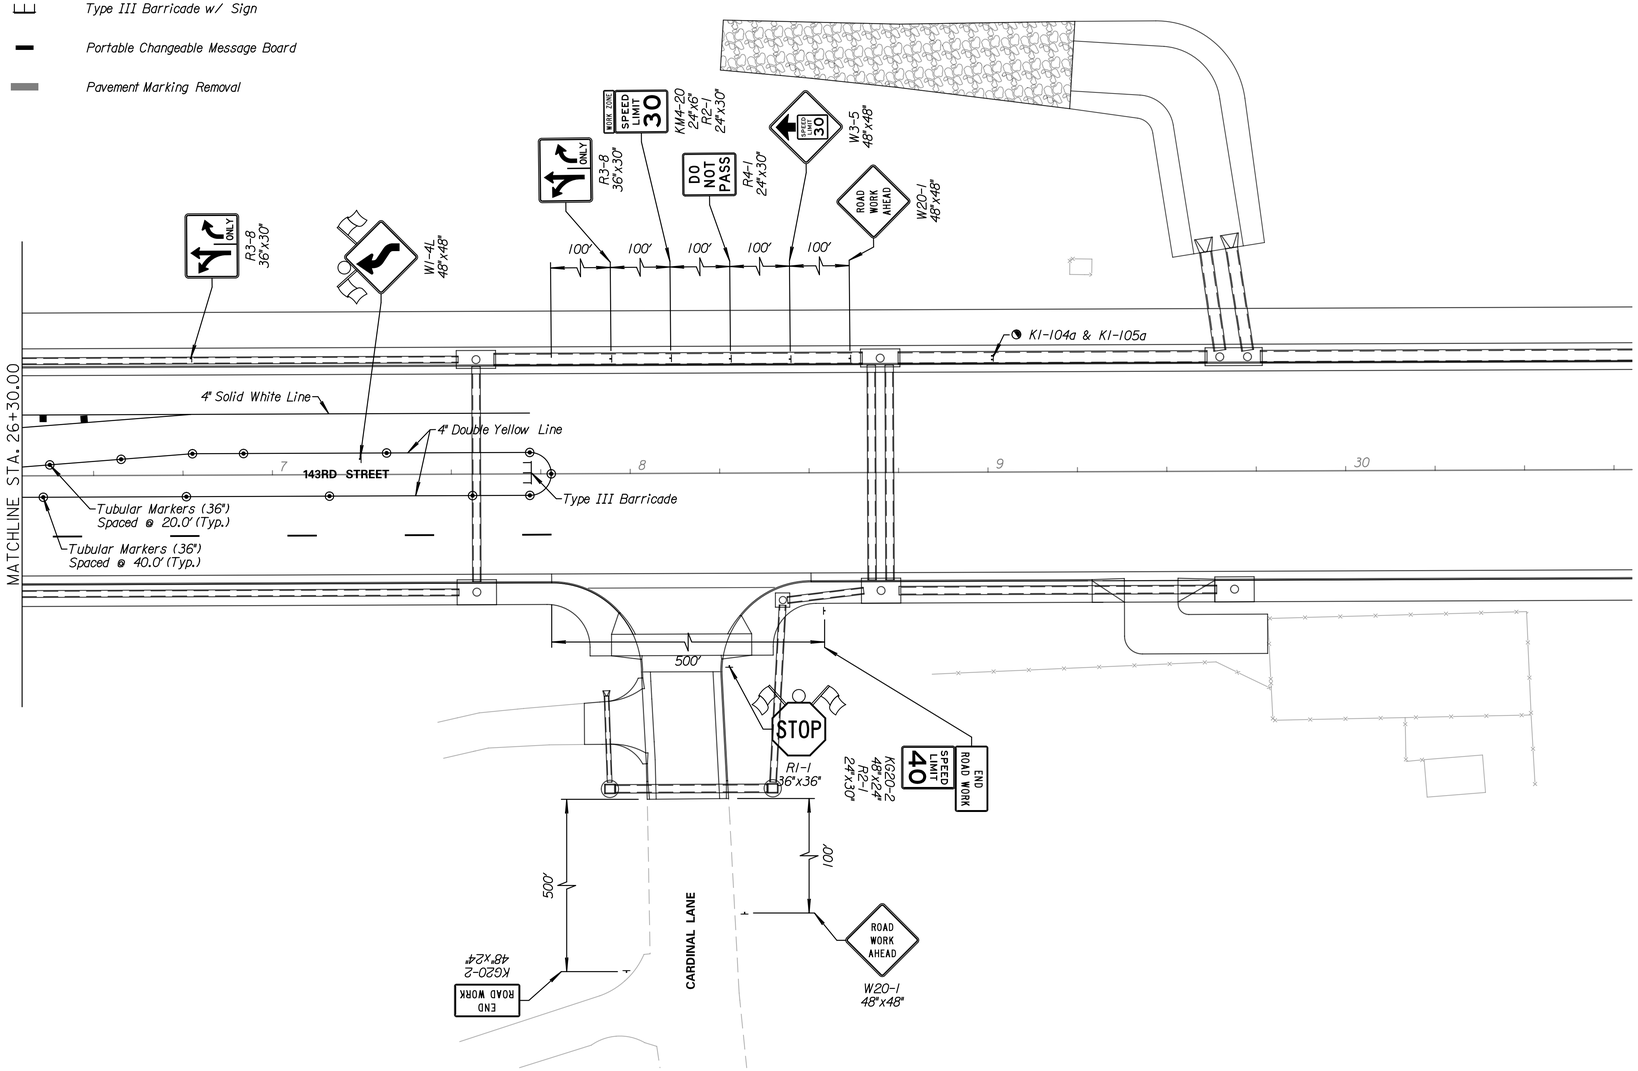

TransSystems
245 NORTH WACO
SUITE 222
WICHITA, KANSAS 67202
PHONE: 316-303-3000
FAX: 316-462-5629

CONSULTANTS:

143RD STREET IMPROVEMENTS
WICHITA, KANSAS
CITY OF WICHITA

REVISIONS:

MARK	DATE	DESCRIPTION

PROJ NO: 87 N-0614-01
SCALE: 1"=20'
DATE: 5/26/2017
DESIGNED BY: TAU
DRAWN BY: TAU
CHECKED BY: MDB

SHEET TITLE:
143RD STREET IMPROVEMENTS TRAFFIC CONTROL PHASE 6

SHEET NO.
122
SHEET 122 OF 236

IF THIS DRAWING IS LESS THAN 22" X 36" IT IS A REDUCED SIZE DRAWING

tsummel
5/26/2017 11:15:23 AM c:\transystemstpw_local\transystcorp-pw1\tsummel\d0228400\C-CPP-M01-2011-D.DGN