
WATER VALVE BOX ELEVATIONS			
STREET	STATION	OFFSET	PROPOSED ELEVATION
RUTGERS COURT	137+56.6	39.7' Rt.	169.7

PROJECT NO.	SHEET NO.	TOTAL SHEETS
472-83256	11	54

SCALE: 1"=20'

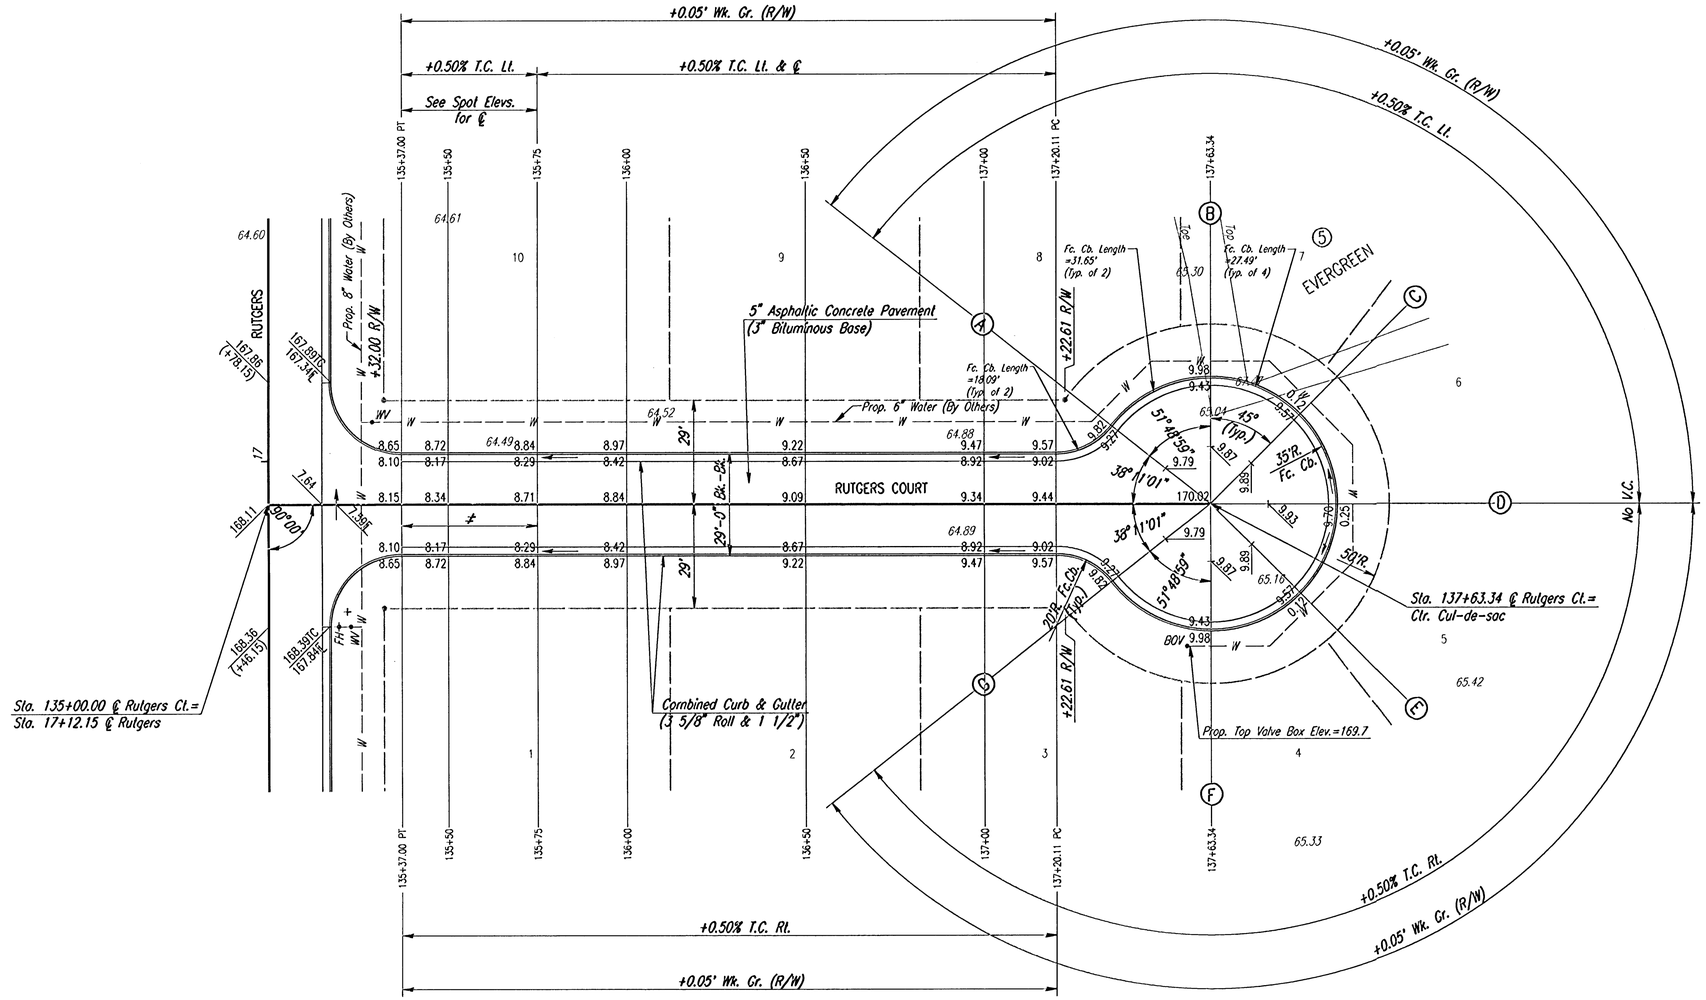

≠ TRANSITION FROM NO CROWN TO FULL CROWN (3/8"/FT.).

NOTE: THIS STREET TO BE CONSTRUCTED WITH ROLL-TYPE CURB. TOP OF CURB ELEVATIONS GIVEN ARE FOR FULL HEIGHT CURB.

No.	Revisions	By	Date
1			

EVERGREEN-PHASE 4
CITY OF WICHITA, KANSAS

RUTGERS COURT
STA. 135+00 TO STA. 137+63.34

Professional Engineering Consultants, P.A.
303 S. TOPEKA • WICHITA, KANSAS 67202
316-262-2691 • FAX 316-262-3003

Designed by	BER	Checked by	
Drawn by	BJS	Date AUG. 2002	Job No. 02397

11

I:\2002\02397\str\35-38.dgn
Date Plotted: Oct. 31, 2002
Deliver to Bill Sexson