LEGEND

SPEED LIMIT 40 — New Sign

SPEED LIMIT 40 — Existing Sign to be Removed

Single Post Sign

Note:
All striping shall be in accordance with the City of Wichita specifications. Striping located on the concrete pavement shall be epoxy while any striping located on the asphalt pavement shall be thermoplastic

SCALE
PLAN: Lat. & Long. 20' 0 20' 40'

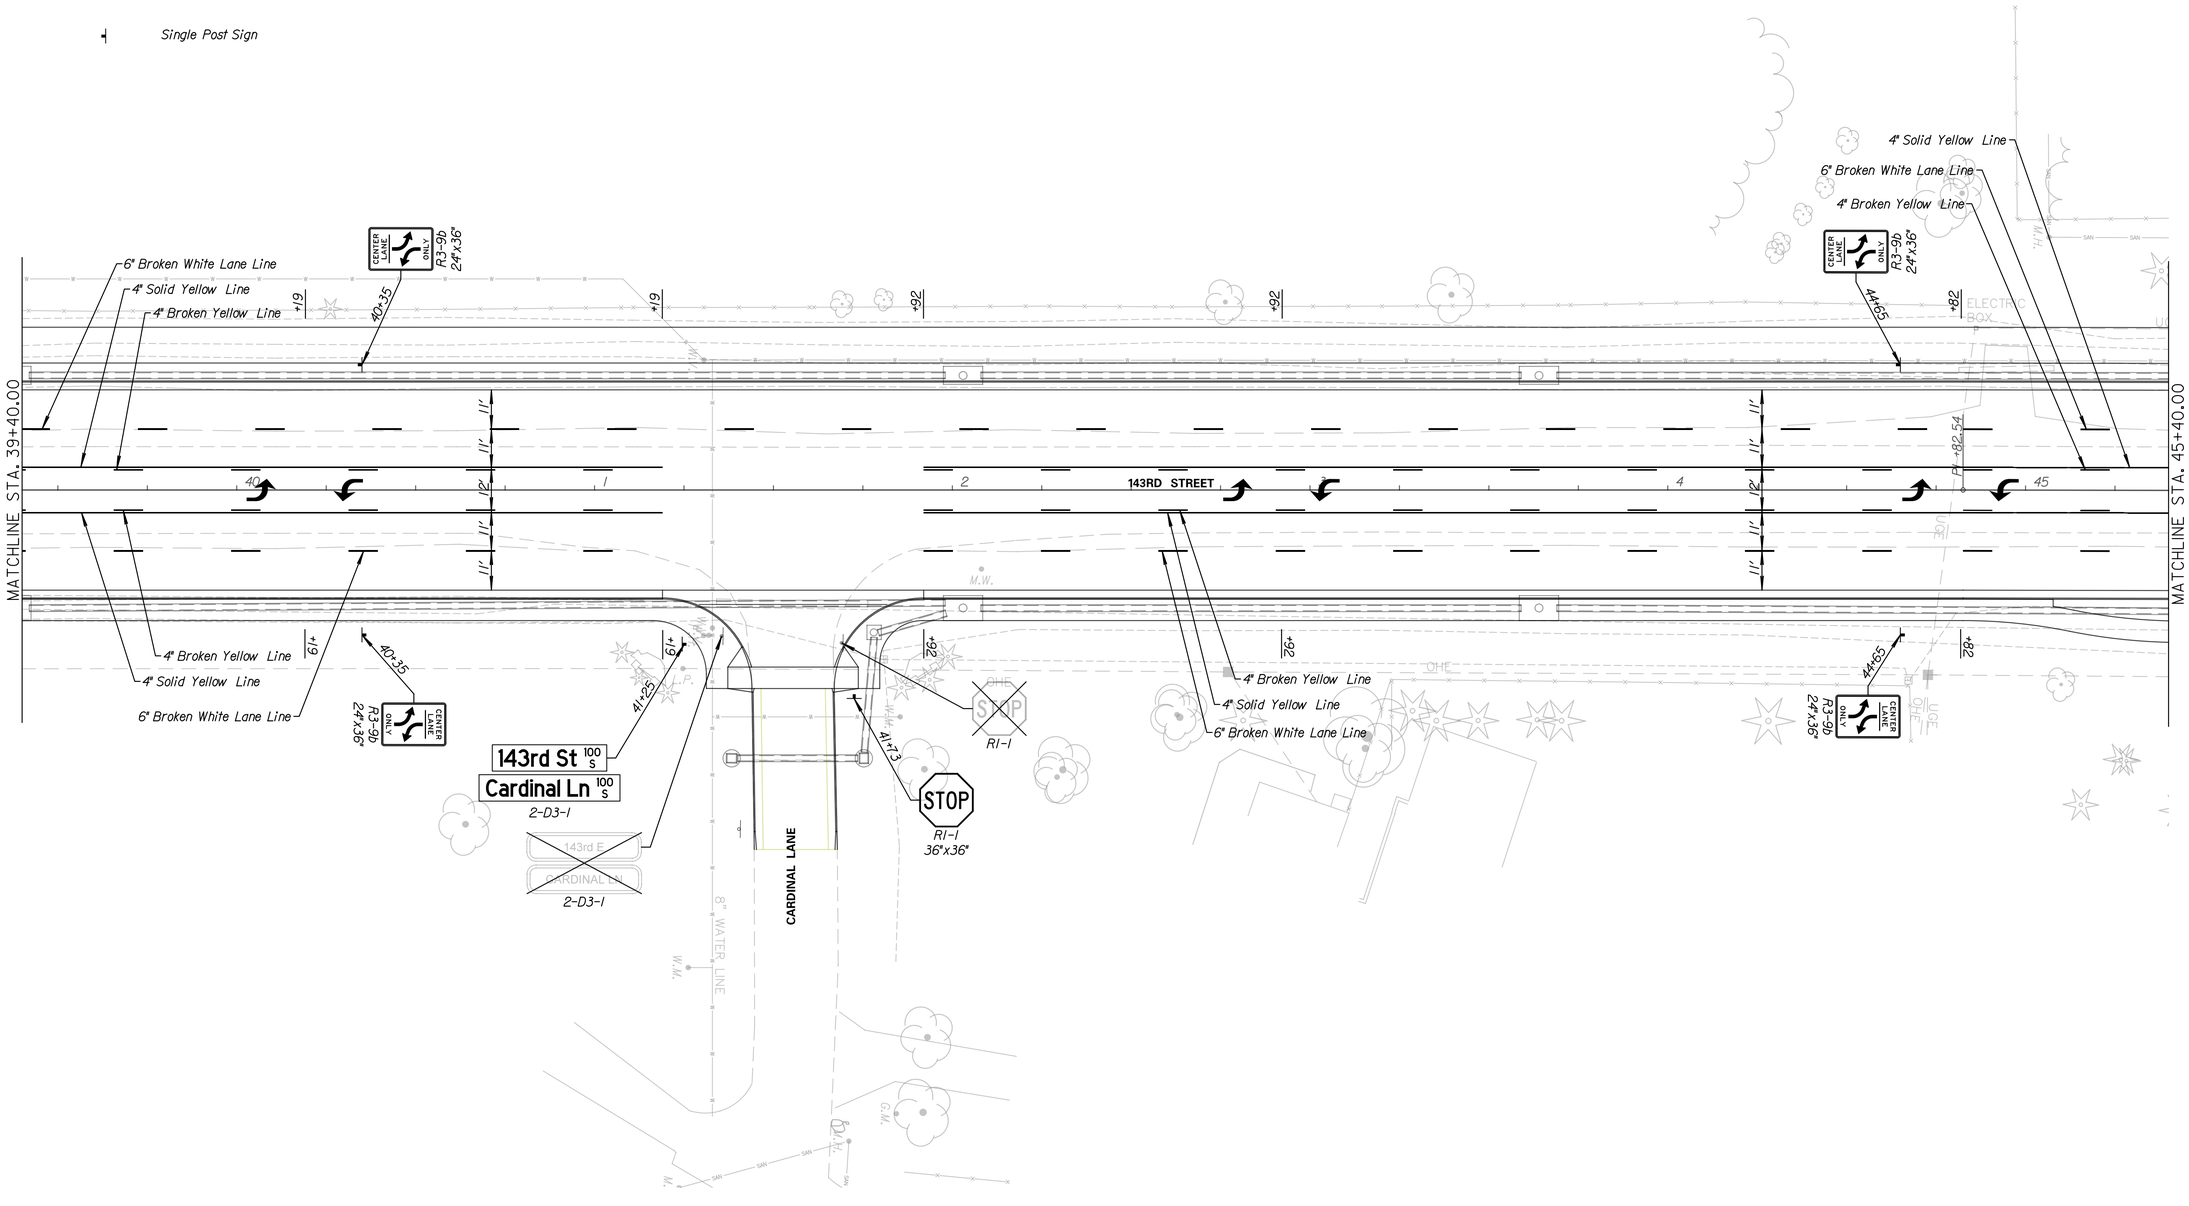

TranSystems
245 NORTH WACO
SUITE 222
WICHITA, KANSAS 67202
PHONE: 316-303-3000
FAX: 316-462-5629

CONSULTANTS:

143RD STREET IMPROVEMENTS

WICHITA, KANSAS

CITY OF WICHITA

REVISIONS:

MARK	DATE	DESCRIPTION

PROJ NO:	87 N-0614-01
SCALE:	1" = 20'
DATE:	5/26/2017
DESIGNED BY:	TAU
DRAWN BY:	TAU
CHECKED BY:	MDB

SHEET TITLE:

PAVEMENT MARKING & SIGNING STA. 39+40.00 TO STA. 45+40.00

SHEET NO.

144

SHEET 144 OF 236

IF THIS DRAWING IS LESS THAN 22" X 36" IT IS A REDUCED SIZE DRAWING

taummel
5/26/2017 - 11:17:27 AM c:\transystems\ow_local\transyscorp-pw1\taummel\d0228400\C-PMK-M01-106.dgn