SCALE
PLAN: Lat. & Long. 20' 0 20' 40'

LEGEND

Pavement Removal

Sidewalk Removal

Tree Removal

Note:
For storm sewer plan & profile sheets
See Sheets 19-37

(XXX) For all control and coordinate data
See Sheet 3

Existing fence within the construction limits shall be removed by the Contractor & shall become the Contractors property after removal.

For Water Line Plan and Profile Sheets,
See Sheets 169-176

For Retaining Wall Details for Siefkes Street,
See Sheets 69

REMOVAL OF EXISTING STRUCTURES
(FOR INFORMATION ONLY)

STATION	LOCATION	DESCRIPTION
49+99.13	Lt.	84.0 L.F. 30" RCP w/ 2 End Sections
50+03.38	Rt.	69.6 L.F. 24" RCP w/ 2 End Sections
Project Wide		Lightpoles & Bases, Signs & Sign Footings

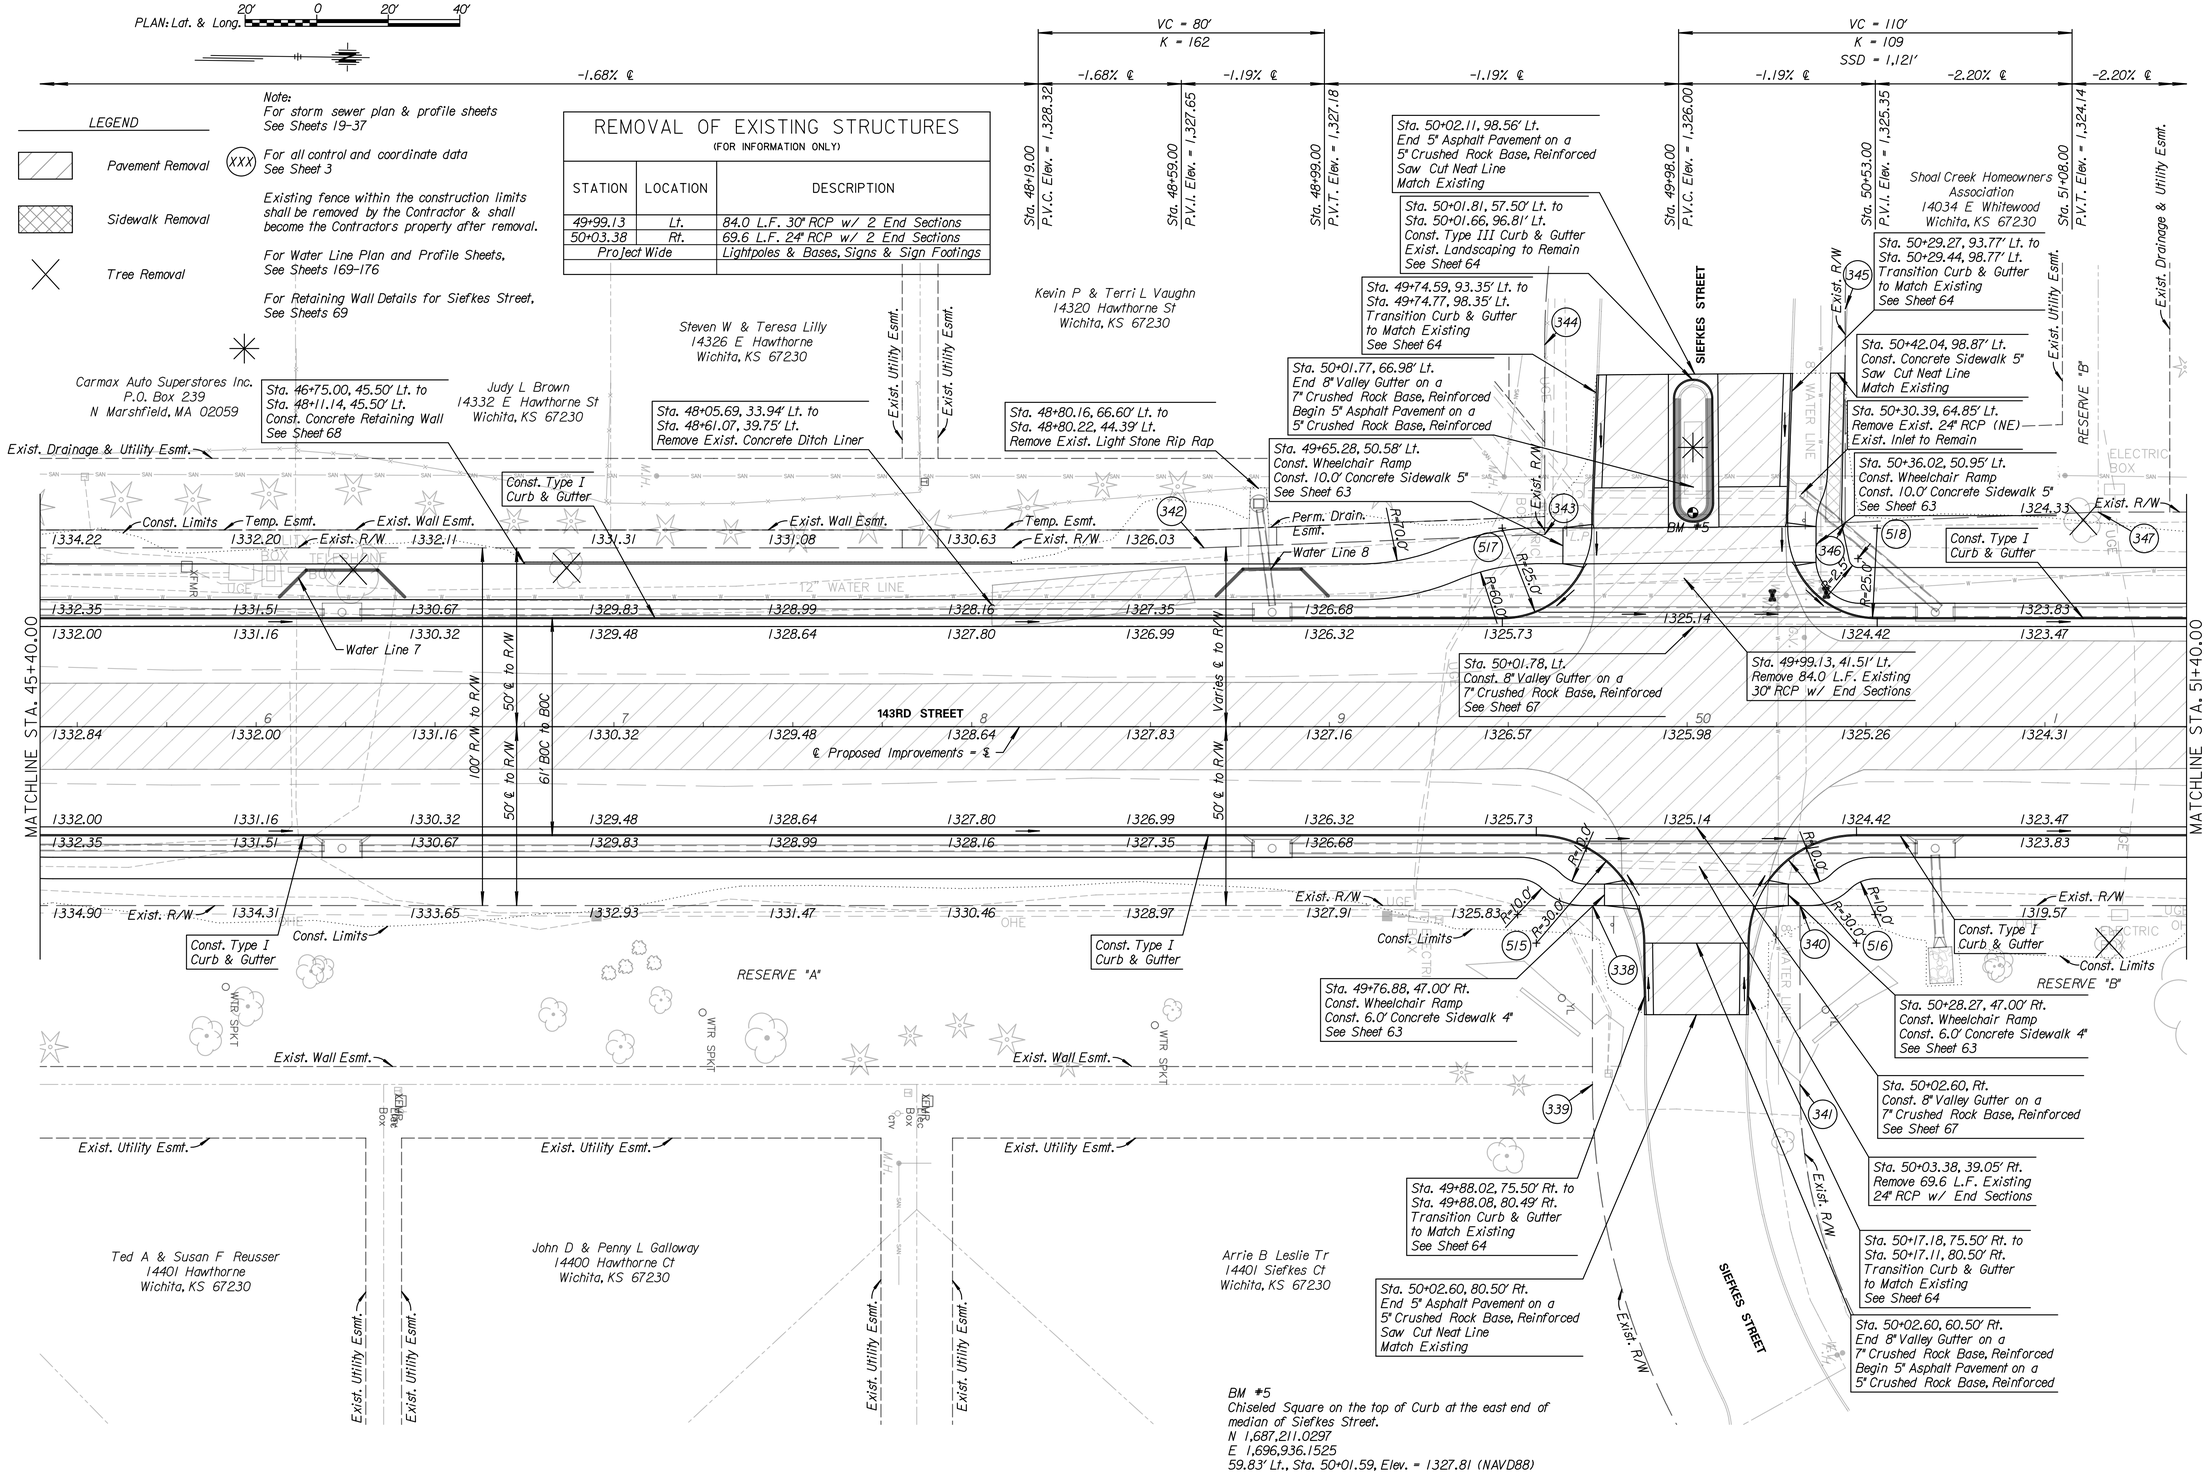

BM #5
Chiseled Square on the top of Curb at the east end of median of Siefkes Street.
N 1,687,211.0297
E 1,696,936.1525
59.83' Lt., Sta. 50+01.59, Elev. = 1327.81 (NAVD88)

IF THIS DRAWING IS LESS THAN 22" X 36" IT IS A REDUCED SIZE DRAWING

TranSystems
245 NORTH WACO
SUITE 222
WICHITA, KANSAS 67202
PHONE: 316-303-3000
FAX: 316-462-6629

CONSULTANTS:

143RD STREET IMPROVEMENTS
WICHITA, KANSAS
CITY OF WICHITA

REVISIONS:

MARK	DATE	DESCRIPTION

PROJ NO: 87 N-0614-01
SCALE: 1" = 20'
DATE: 5/26/2017
DESIGNED BY: TAU
DRAWN BY: TAU
CHECKED BY: MDB

SHEET TITLE:
143RD STEET
PLAN & PROFILE
STA. 45+40.00 TO
STA. 51+40.00

SHEET NO.
16
SHEET 16 OF 236

tammel
5/26/2017 - 11:33:53 AM c:\transystems\pw_local\transycorp-pw11\tammel\d0228440\IC-RDW-M01-107.dgn