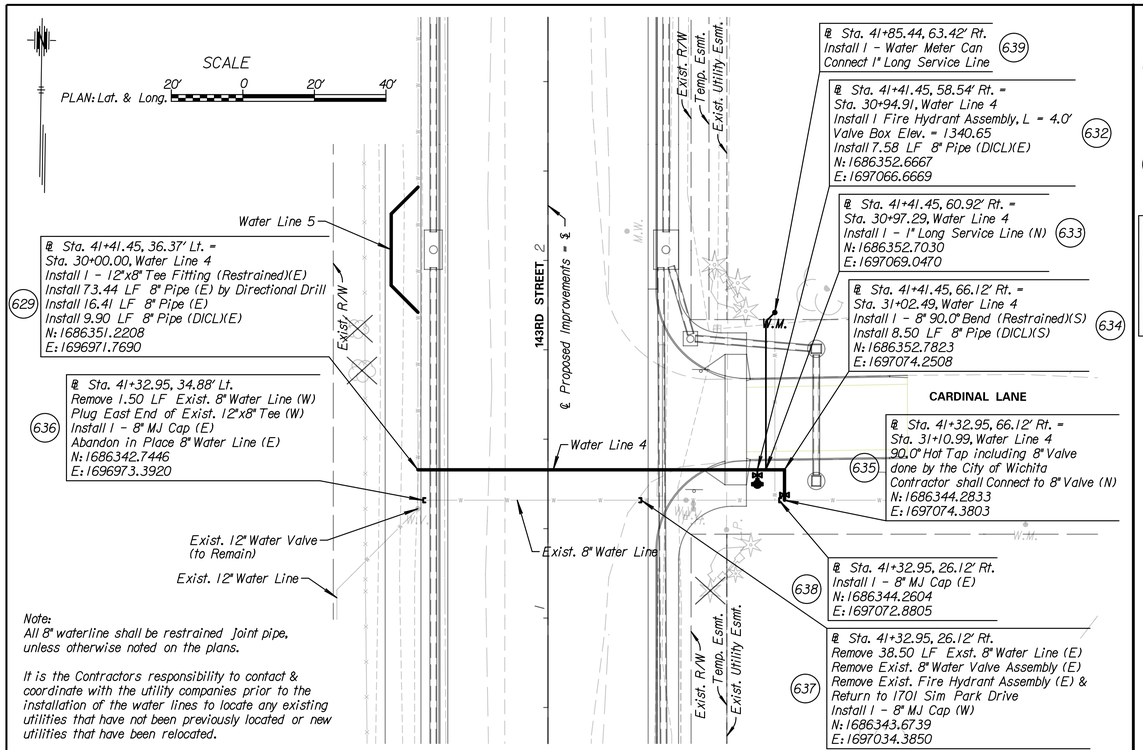

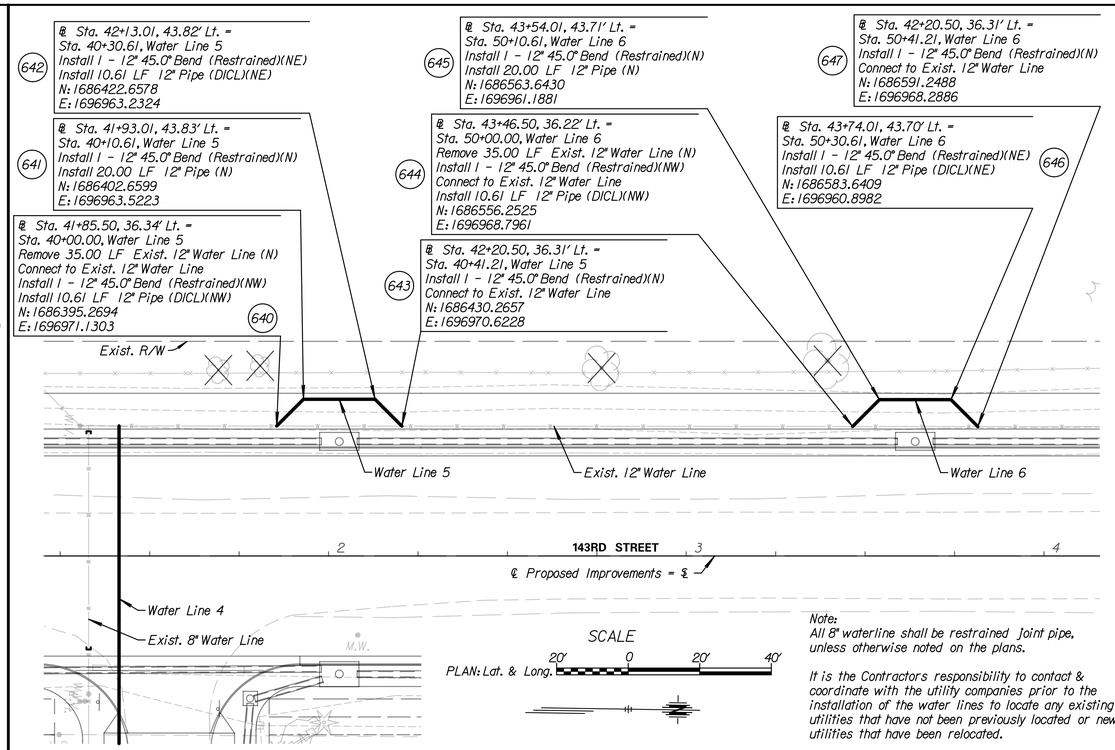

Utilities shown in the profile are shown at approximate depths. The Contractor is responsible for field verifying the locations of utilities prior to construction in that area.

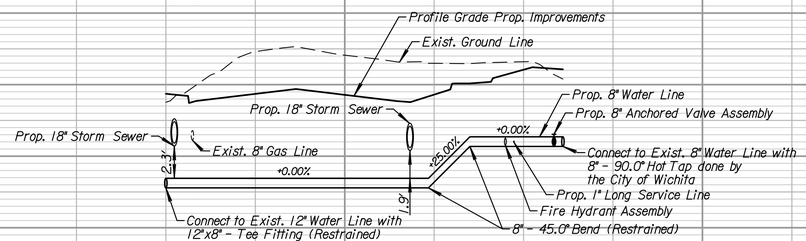

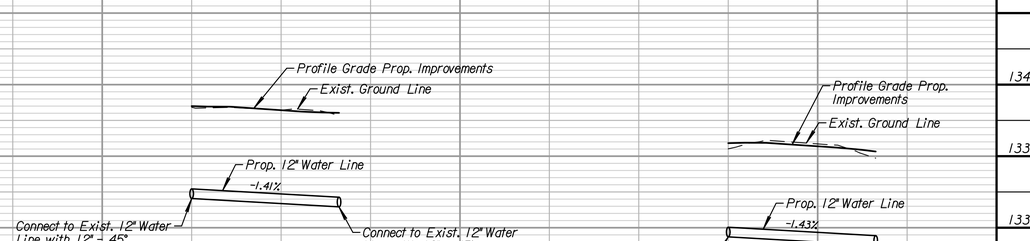

TranSystems
245 NORTH WACO
SUITE 222
WICHITA, KANSAS 67202
PHONE: 316-303-3000
FAX: 316-303-0156

CONSULTANTS:

143RD STREET IMPROVEMENTS
WICHITA, KANSAS

CITY OF WICHITA

REVISIONS:

MARK	DATE	DESCRIPTION

PROJ NO:	87 N-0614-01
SCALE:	1" = 20'
DATE:	5/26/2017
DESIGNED BY:	TAU
DRAWN BY:	TAU
CHECKED BY:	MDB

SHEET TITLE:
143RD STREET WATER LINES 4, 5, & 6

SHEET NO.
174
SHEET 174 OF 236

taummel 5/26/2017 - 11:26:24 AM c:\transystems\pw_bca\transys\corp.pw\1\taummel\d2284001\C-UTL-M01-102.dgn

IF THIS DRAWING IS LESS THAN 22" X 36" IT IS A REDUCED SIZE DRAWING