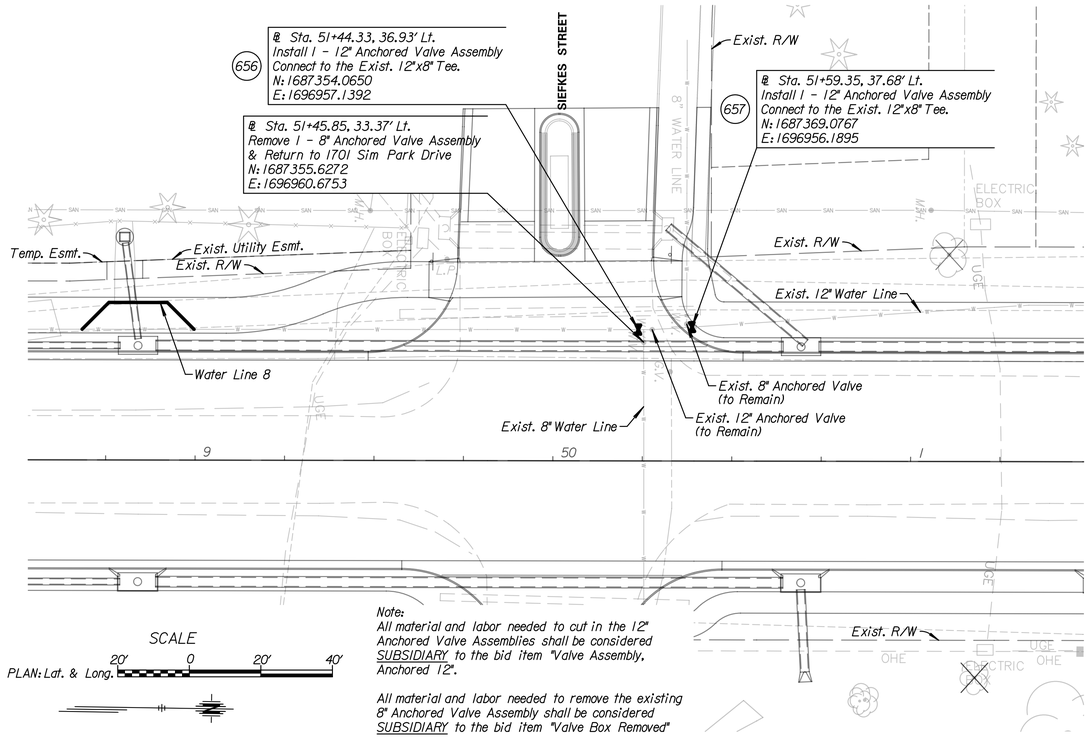

Note:
All material and labor needed to cut in the 12" Anchored Valve Assemblies shall be considered SUBSIDIARY to the bid item "Valve Assembly, Anchored 12".

All material and labor needed to remove the existing 8" Anchored Valve Assembly shall be considered SUBSIDIARY to the bid item "Valve Box Removed"

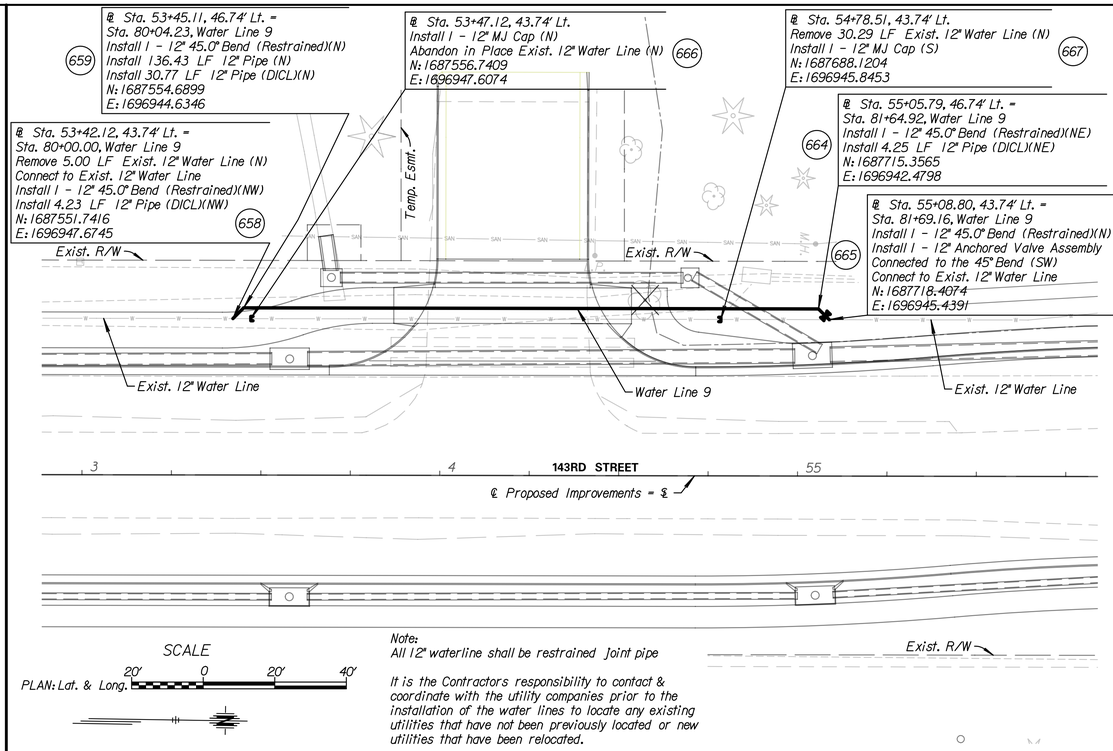

Note:
All 12" waterline shall be restrained joint pipe

It is the Contractors responsibility to contact & coordinate with the utility companies prior to the installation of the water lines to locate any existing utilities that have not been previously located or new utilities that have been relocated.

Utilities shown in the profile are shown at approximate depths. The Contractor is responsible for field verifying the locations of utilities prior to construction in that area.

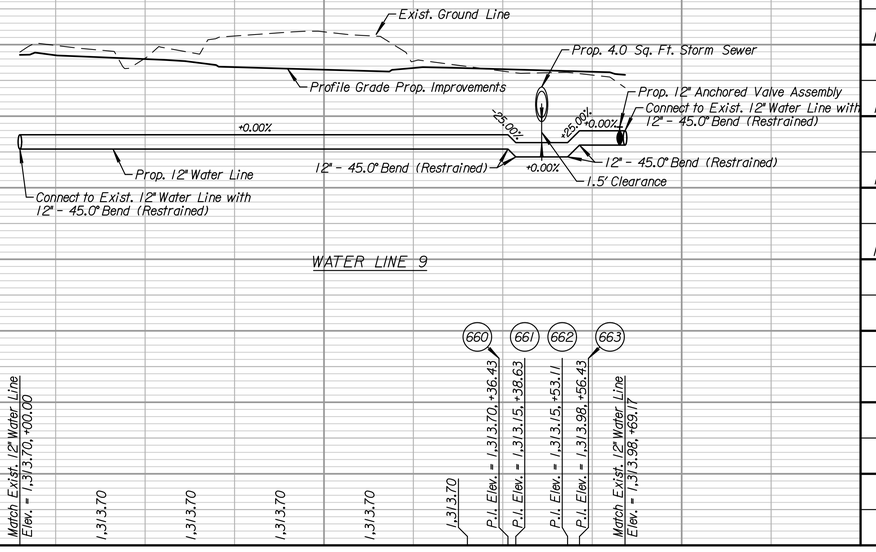

TranSystems
245 NORTH WACO
SUITE 222
WICHITA, KANSAS 67202
PHONE: 316-303-3000
FAX: 316-303-0156

CONSULTANTS:

143RD STREET IMPROVEMENTS
WICHITA, KANSAS

CITY OF WICHITA

REVISIONS:		
MARK	DATE	DESCRIPTION

PROJ NO:	87 N-0614-01
SCALE:	1" = 20'
DATE:	5/26/2017
DESIGNED BY:	TAU
DRAWN BY:	TAU
CHECKED BY:	MDB

SHEET TITLE:
143RD STREET
WATER LINE 9
STA. 80+00.00 TO
STA. 81+69.16

SHEET NO.
176
SHEET 176 OF 236

taumeyl
5/26/2017 - 11:20:37 AM c:\transystems\pw_bcs\taumeyl\pwcomp-pw11\taumeyl\d0228400\C-LIT-LM01-106.dgn
IF THIS DRAWING IS LESS THAN 22" X 36" IT IS A REDUCED SIZE DRAWING