STATE	PROJECT NO.	YEAR	SHEET NO.	TOTAL SHEETS
KANSAS	87 N-0614-01	2017	181	236

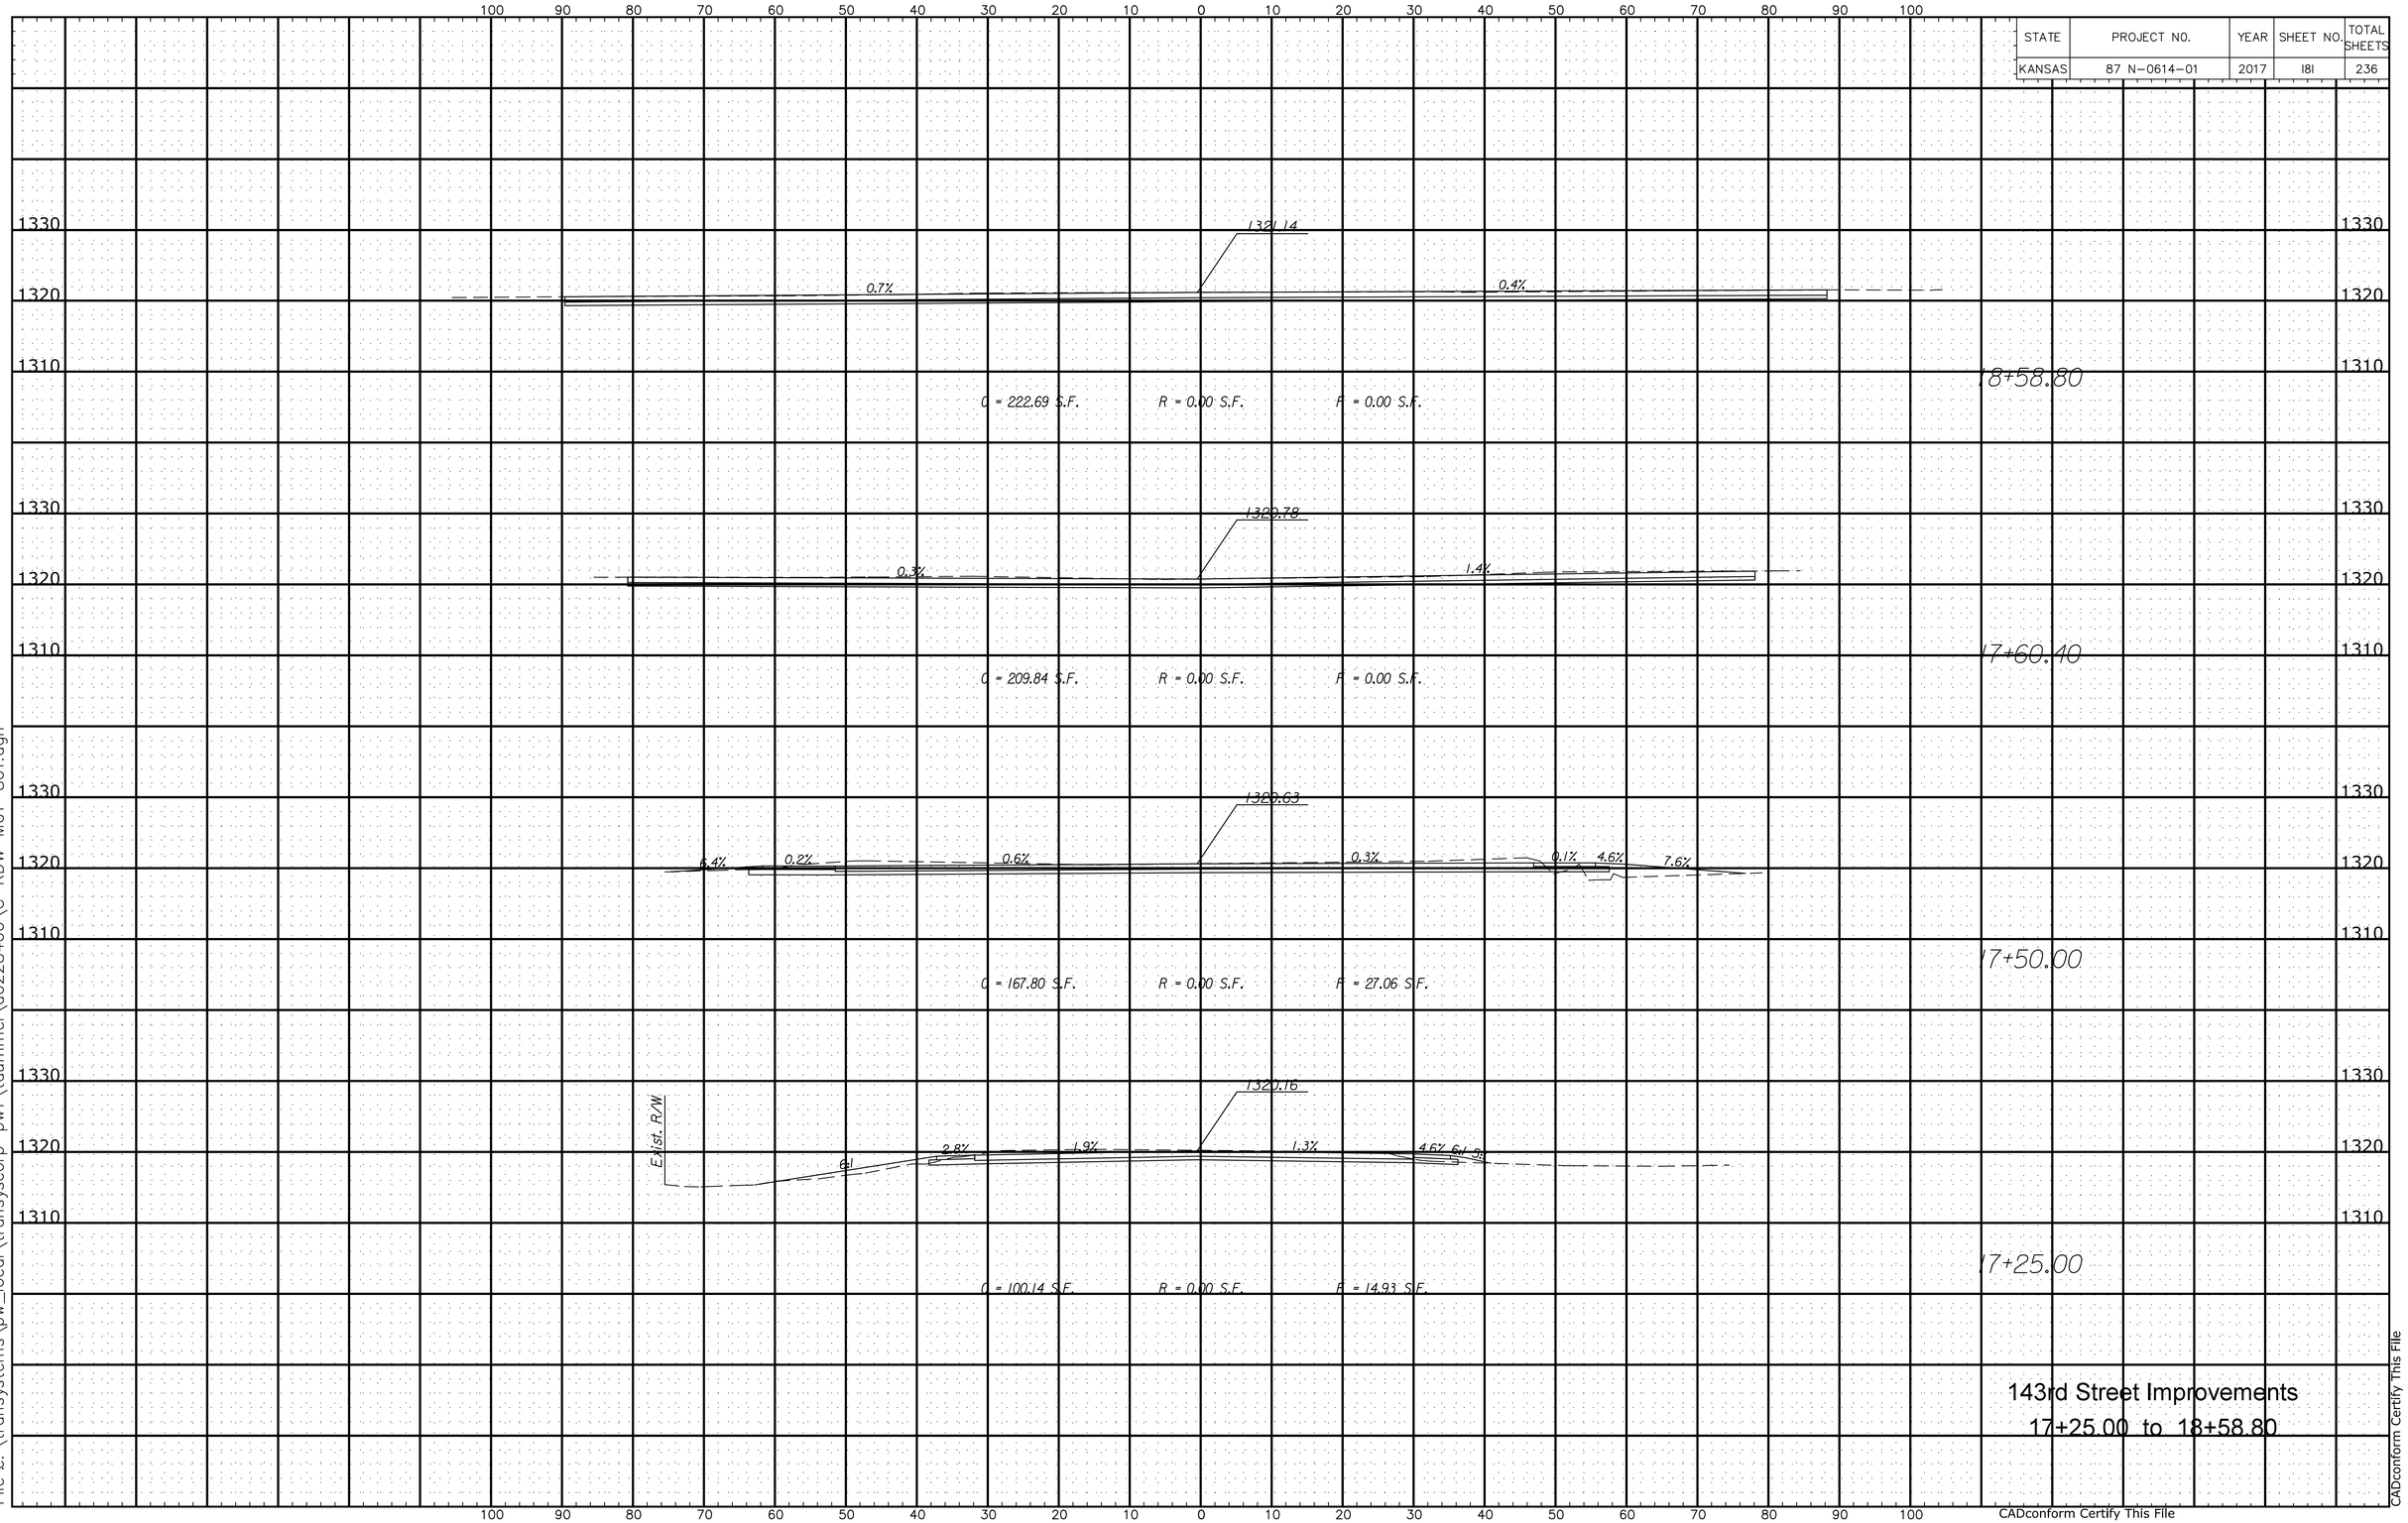

Plotted By: untitled
File :: \transystems\pw_local\transyscorp-pw1\taummel\d0228400\C-RDW-M01-801.dgn
Plotted: 5/26/2017