Note:
The Contractor shall coordinate with the utility companies to locate any existing utilities that have not been previously located.

Any storm sewer adjacent to the curb & gutter or under any proposed pavement on mainline, sideroads or entrances shall be backfilled in accordance with the City of Wichita Specifications unless otherwise noted on the plans or by the Engineer.

†Flow line elevation shall be field verified prior to the construction and connection of the existing and proposed storm sewer pipes.

SCALE
PLAN: Lat. & Long. 20' 0 20' 40'

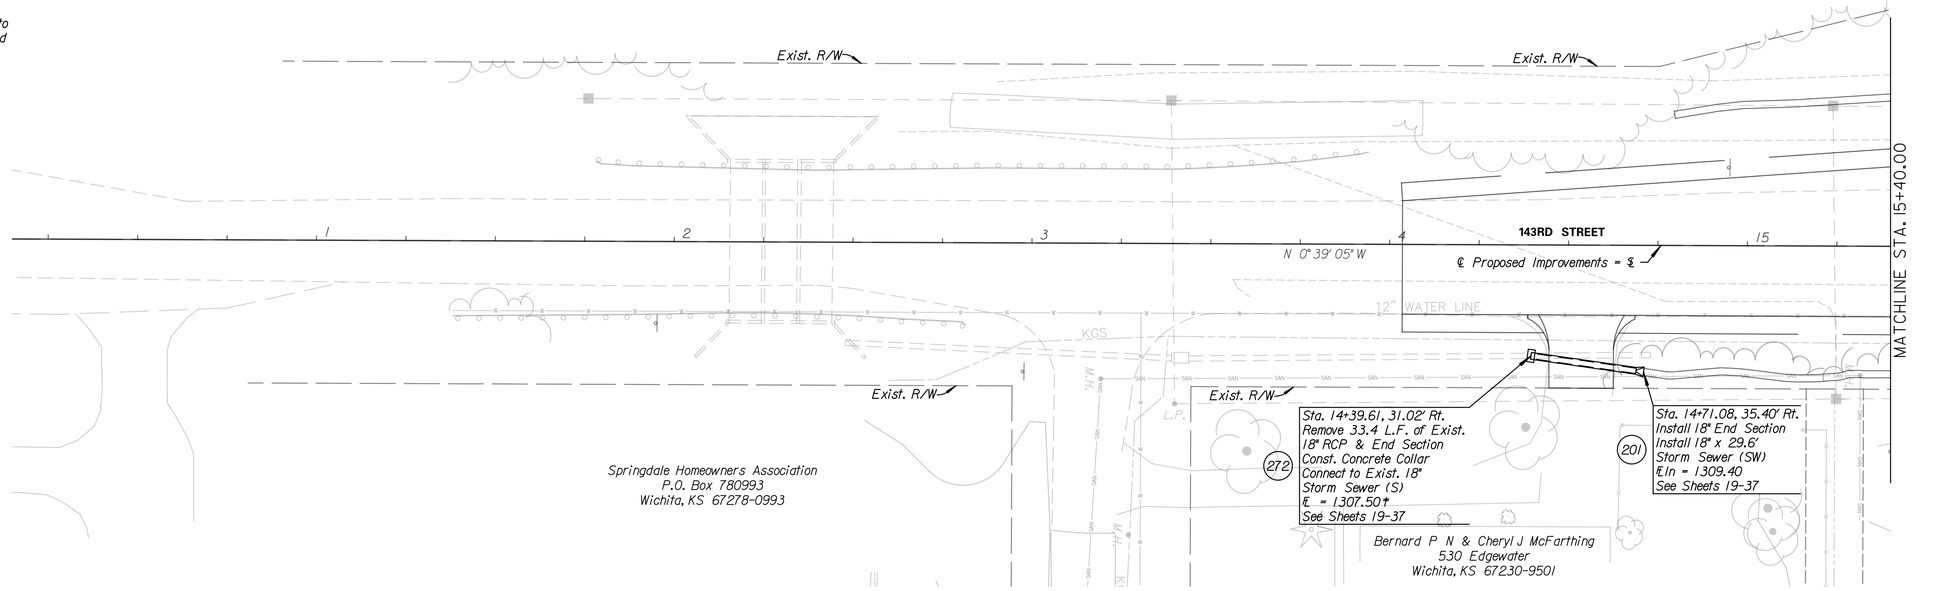

†Flowline Elevations shall be field verfied prior to installing constructing the concrete collar

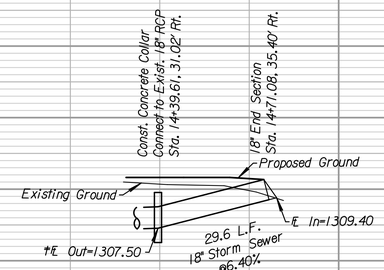

TranSystems
245 NORTH WACO
SUITE 222
WICHITA, KANSAS 67202
PHONE: 316-303-3000
FAX: 316-303-0156

CONSULTANTS:

143RD STREET IMPROVEMENTS
WICHITA, KANSAS

CITY OF WICHITA

REVISIONS:

MARK	DATE	DESCRIPTION

PROJ NO: 87 N-0614-01
SCALE: 1" = 20'
DATE: 5/26/2017
DESIGNED BY: TAU
DRAWN BY: TAU
CHECKED BY: MDB

SHEET TITLE:
143RD STREET STORM SEWER STA. 14+03.55 TO STA. 15+40.00

SHEET NO.
19
SHEET 19 OF 236

taummel
5/26/2017 - 11:04:18 AM c:\transystems\pw_bcat\transyscorp-pw11\taummel\d02284\0\C-SDR-M01-101a.dgn

IF THIS DRAWING IS LESS THAN 22" X 36" IT IS A REDUCED SIZE DRAWING