STATE	PROJECT NO.	YEAR	SHEET NO.	TOTAL SHEETS
KANSAS	87 N-0614-01	2017	210	236

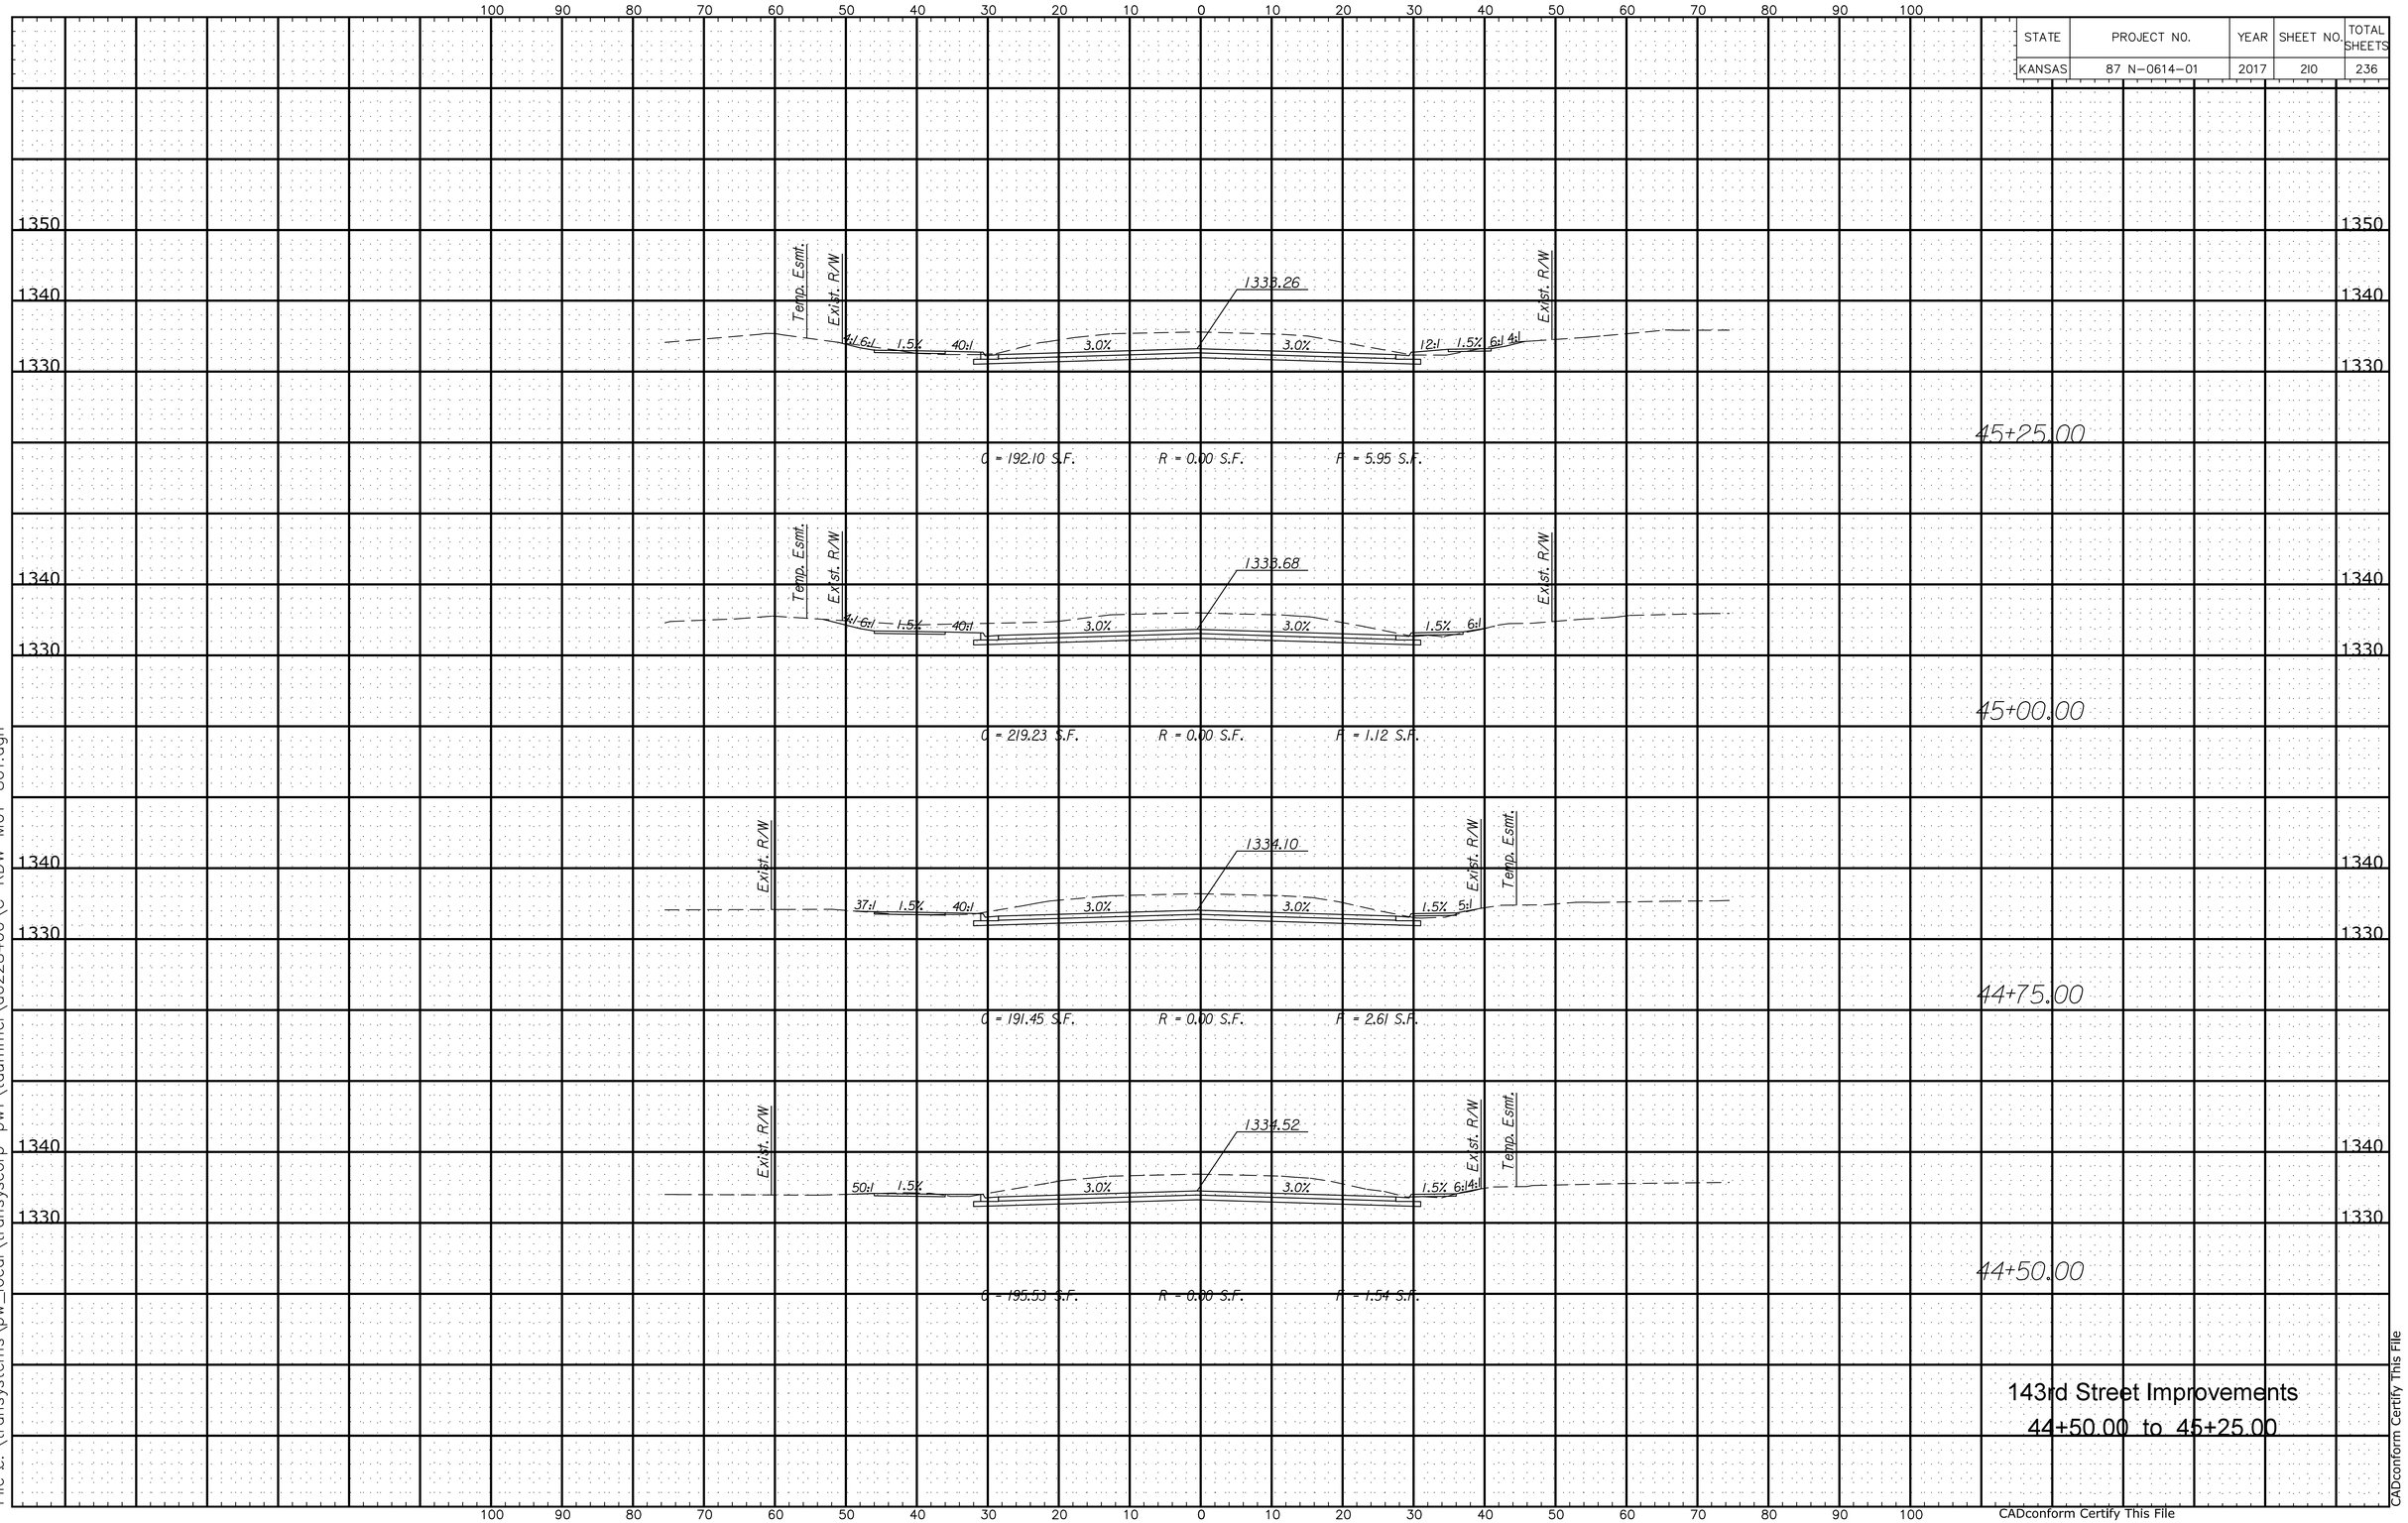

Plotted By untitled Plotted 5/26/2017
File :\\transystems\pw_local\transyscorp-pw1\taummel\d0228400\C-RDW-M01-801.dgn

CADconform Certify This File