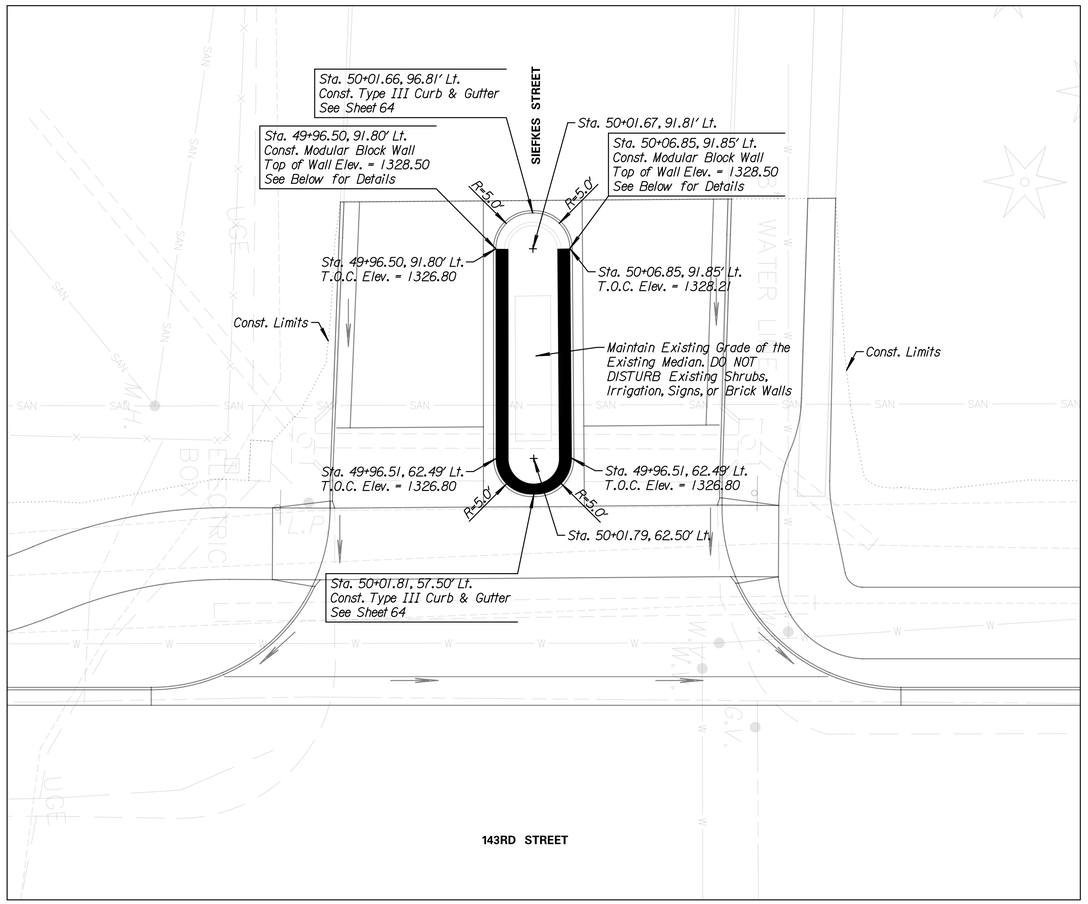

Note:

The retaining wall stones around the landscaping shall be Pavestone Anchor Diamond (Straight Face) blocks with the color being Charcoal.

Contractor shall submit shop drawings for approval prior to installation.

Contractor shall not disturb or damage any existing tree, shrub, irrigation, brick walls, electrical, or signs during the construction of the retaining wall. If any existing condition is damaged, the Contractor is responsible for replacing or fixing the damaged item.

The 4" perforated drain pipes shall be placed to drain any water towards 143rd Street and out the front of the retaining wall.

All materials, excavation, and labor needed to construct the retaining wall shall be considered SUBSIDIARY to the bid item "Retaining Wall (Block)".

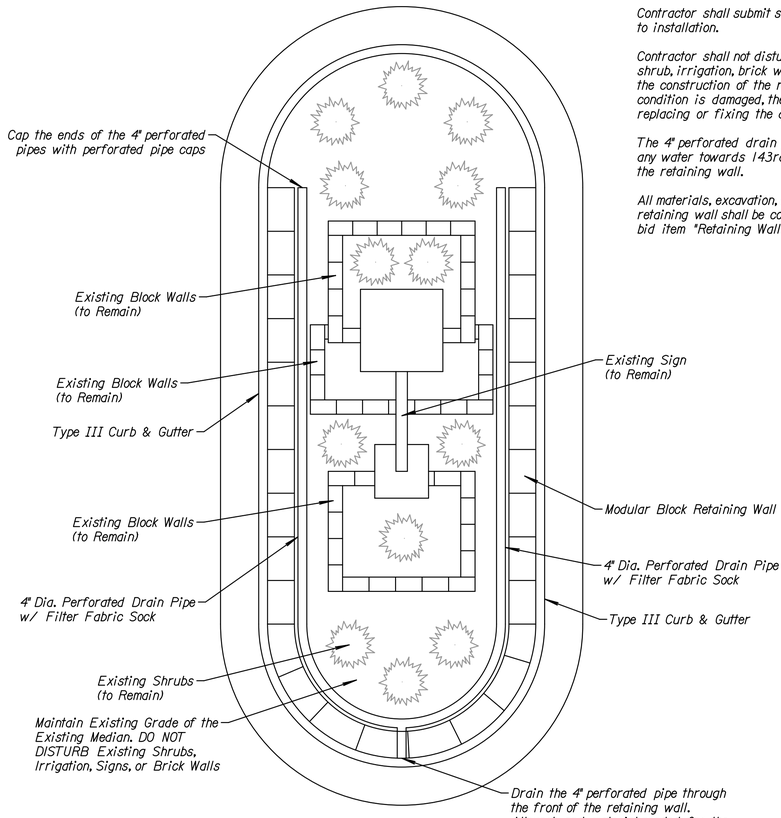

MEDIAN WALL DETAIL
TOP VIEW
N.T.S.

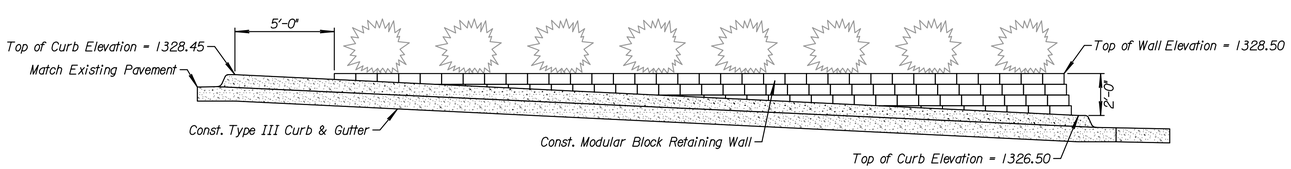

MEDIAN WALL PROFILE
N.T.S.

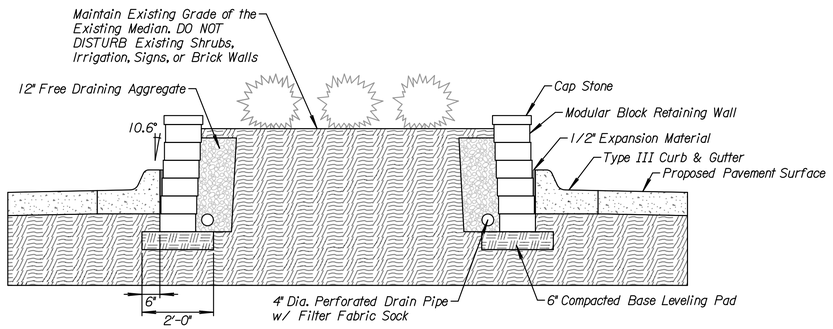

MEDIAN WALL DETAIL
N.T.S.

TranSystems
245 NORTH WACO
SUITE 222
WICHITA, KANSAS 67202
PHONE: 316-303-3000
FAX: 316-462-5629

CONSULTANTS:

143RD STREET IMPROVEMENTS
WICHITA, KANSAS

REVISIONS:

MARK	DATE	DESCRIPTION

PROJ NO: 87 N-0614-01
SCALE: 1" = 10'
DATE: 5/26/2017
DESIGNED BY: TAU
DRAWN BY: TAU
CHECKED BY: MDB

SHEET TITLE:
RETAINING WALL DETAILS
SIEFKES STREET

SHEET NO.
69
SHEET 69 OF 236

IF THIS DRAWING IS LESS THAN 22" X 36" IT IS A REDUCED SIZE DRAWING

taummel
5/26/2017 - 11:09:52 AM c:\transystems\pw_local\transyscorp-pw1\taummel\d0228400\C-DET-RET-101.dgn