LEGEND

- Phase 2
- Single Post/Skid Mounted Sign
- Channelizer
- Tubular Marker (36")
- Type III Barricade
- Type III Barricade w/ Sign
- Portable Changeable Message Board
- Pavement Marking Removal

Note:
Contractor shall remove or cover with an approved removable tape all conflicting pavement marking that conflicts with the traffic control shown in the plans or to the discretion of the Engineer.

SCALE
PLAN: Lat. & Long. 20' 0 20' 40'

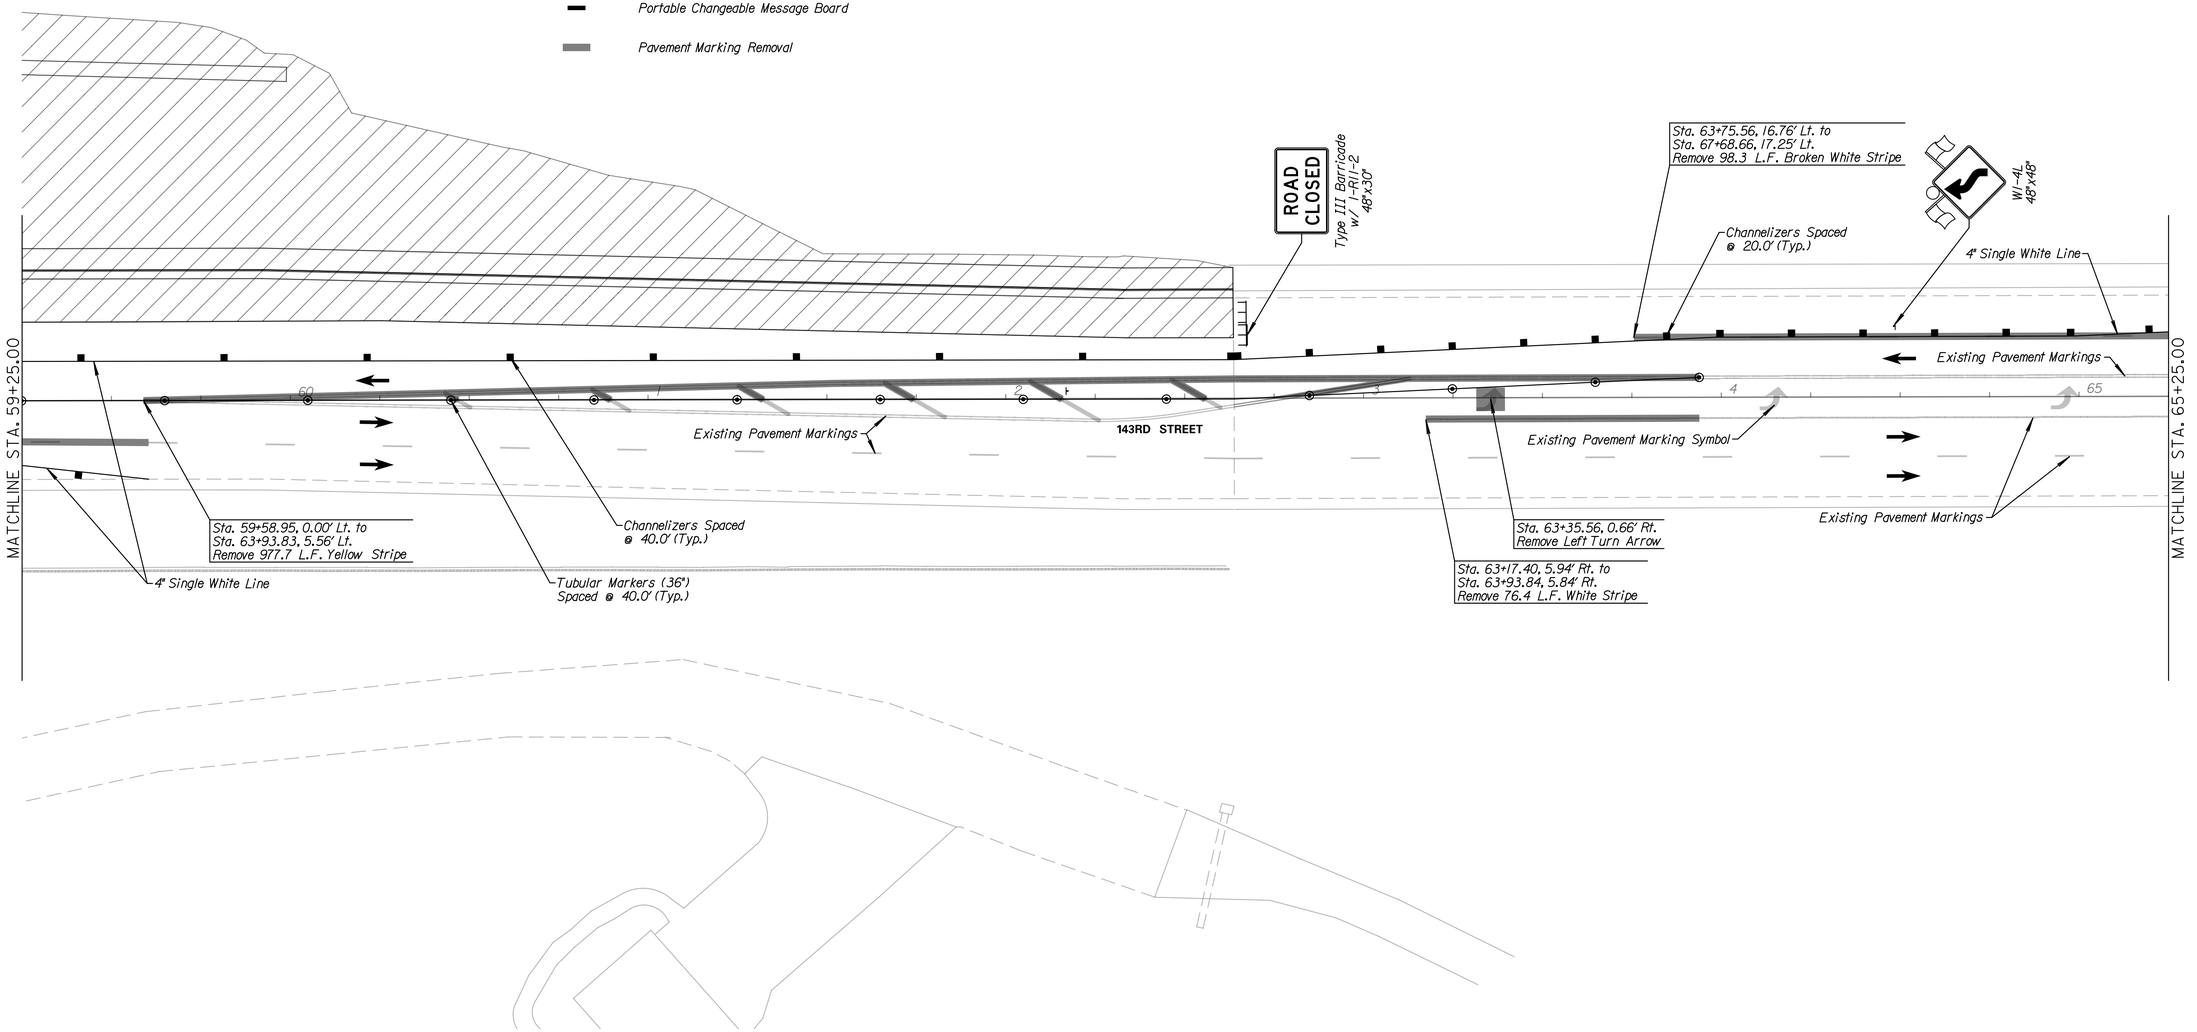

TranSystems
245 NORTH WACO
SUITE 222
WICHITA, KANSAS 67202
PHONE: 316-303-3000
FAX: 316-462-5629

CONSULTANTS:

143RD STREET IMPROVEMENTS
WICHITA, KANSAS
CITY OF WICHITA

REVISIONS:

MARK	DATE	DESCRIPTION

PROJ NO: 87 N-0614-01
SCALE: 1"=20'
DATE: 5/26/2017
DESIGNED BY: TAU
DRAWN BY: TAU
CHECKED BY: MDB

SHEET TITLE:
143RD STREET IMPROVEMENTS TRAFFIC CONTROL PHASE 2

SHEET NO.
91
SHEET 91 OF 236

taummel
5/26/2017 - 11:12:04 AM c:\transystems\pw_local\transyscorp-pw1\taummel\d0228400\C-CPP-M01-110.DGN

IF THIS DRAWING IS LESS THAN 22" X 36" IT IS A REDUCED SIZE DRAWING