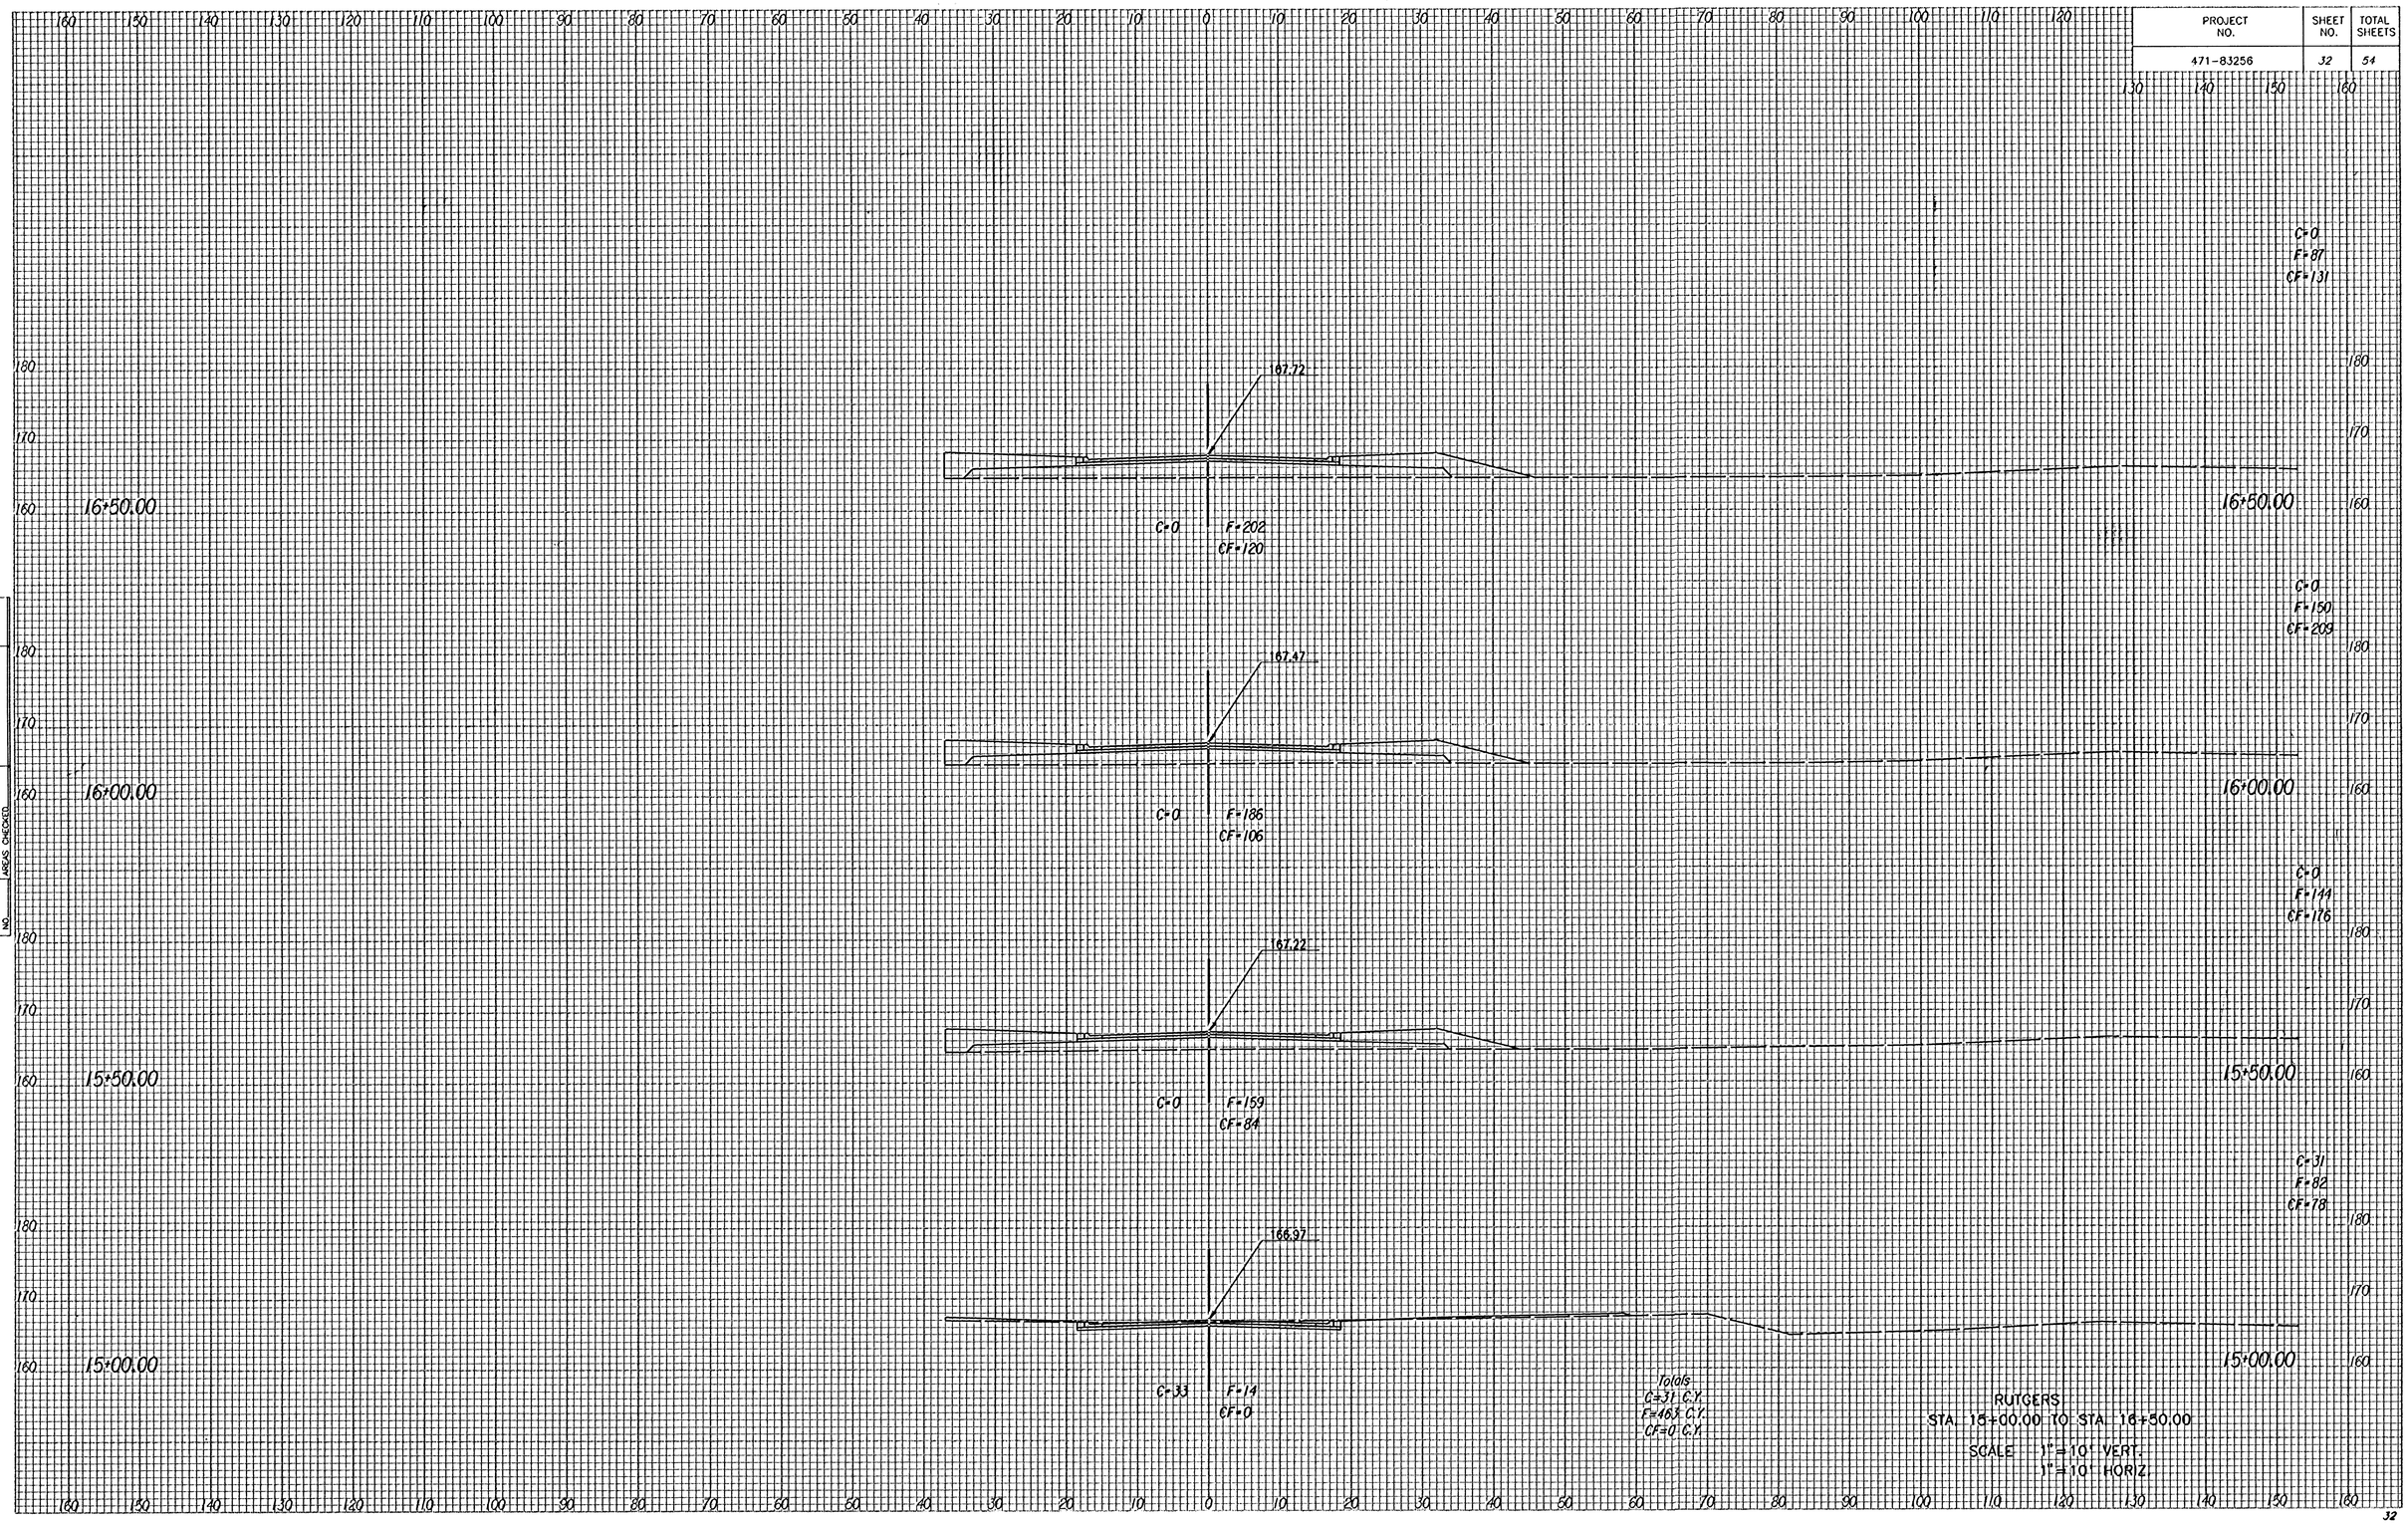PROJECT NO.	SHEET NO.	TOTAL SHEETS
471-83256	32	54