PEC

SCALE:

PLAN: LAT. & LONG. 0 20 40

PROFILE: HORIZ. SAME AS ABOVE

VERT. 0 2

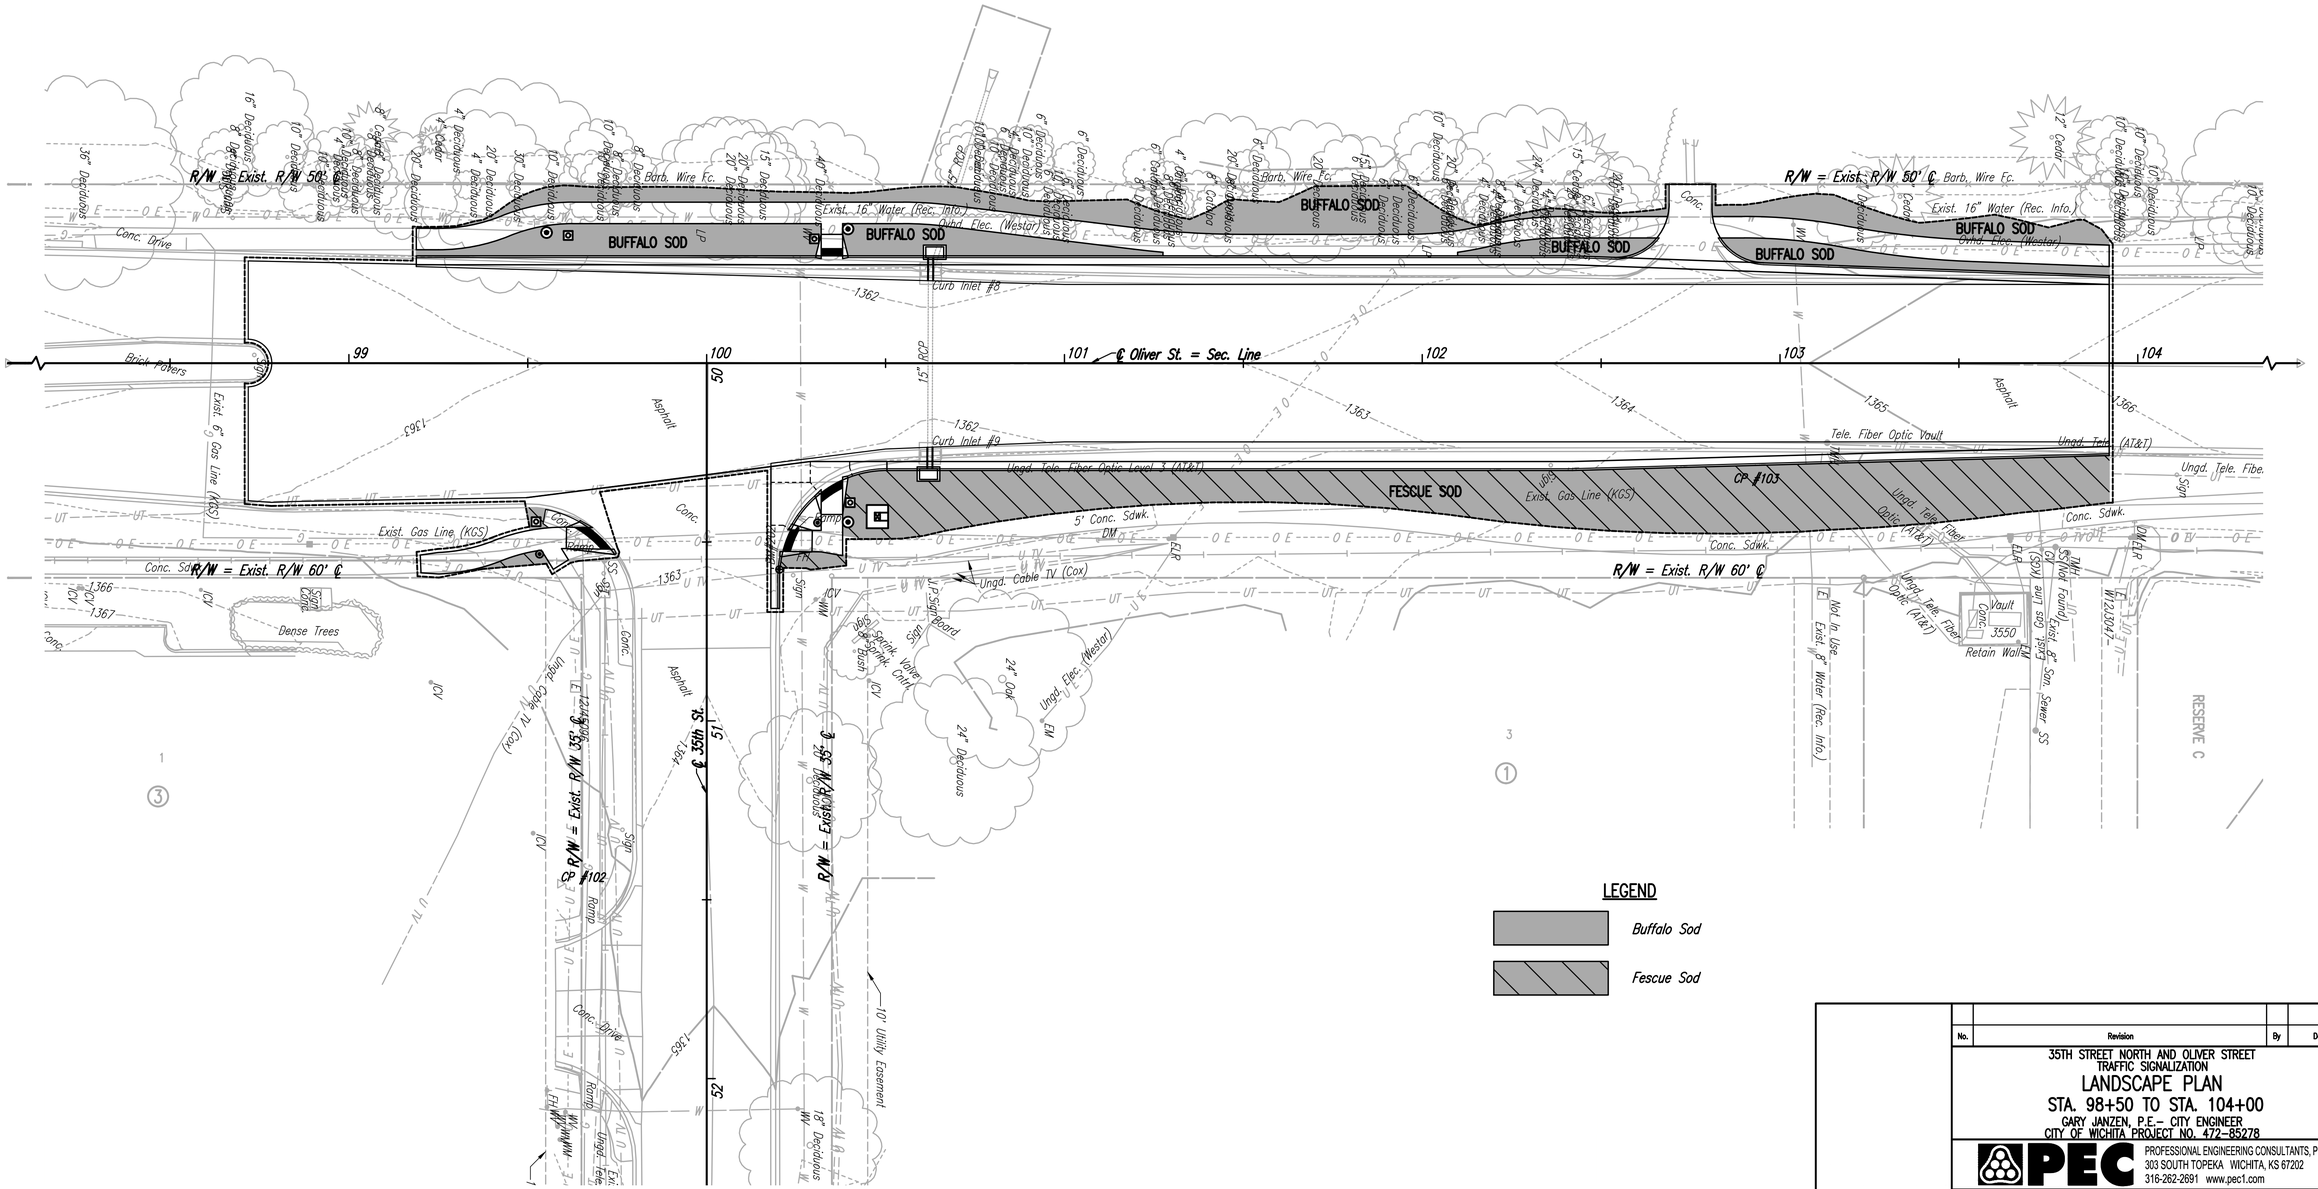

LEGEND

Buffalo Sod

Fescue Sod

No.	Revision	By	Date

35TH STREET NORTH AND OLIVER STREET
TRAFFIC SIGNALIZATION

LANDSCAPE PLAN

STA. 98+50 TO STA. 104+00

GARY JANZEN, P.E.– CITY ENGINEER
CITY OF WICHITA PROJECT NO. 472–85278

PROFESSIONAL ENGINEERING CONSULTANTS, P.A.
303 SOUTH TOPEKA WICHITA, KS 67202
316-262-2691 www.pec1.com

Designed by	SAC, BMM	Job No.	31–15954–000	Sht. 23 of 36
Drawn by	BJS	Date	April 2017	

Saved: 03–30–2017 8:55:07 AM by CP
Print Date: 3/31/2017 8:55:51 AM by CP
U:\Wichita–Civil\2015\15954\000\Mark–Trans\Drawings\15954–000–23C–LANDSCAPE PLAN