
PROJECT NO.	SHEET NO.	TOTAL SHEETS
472-83256	44	54

NOTE BOOK
TEMPLATE
AREAS
AREAS CHECKED
NO.

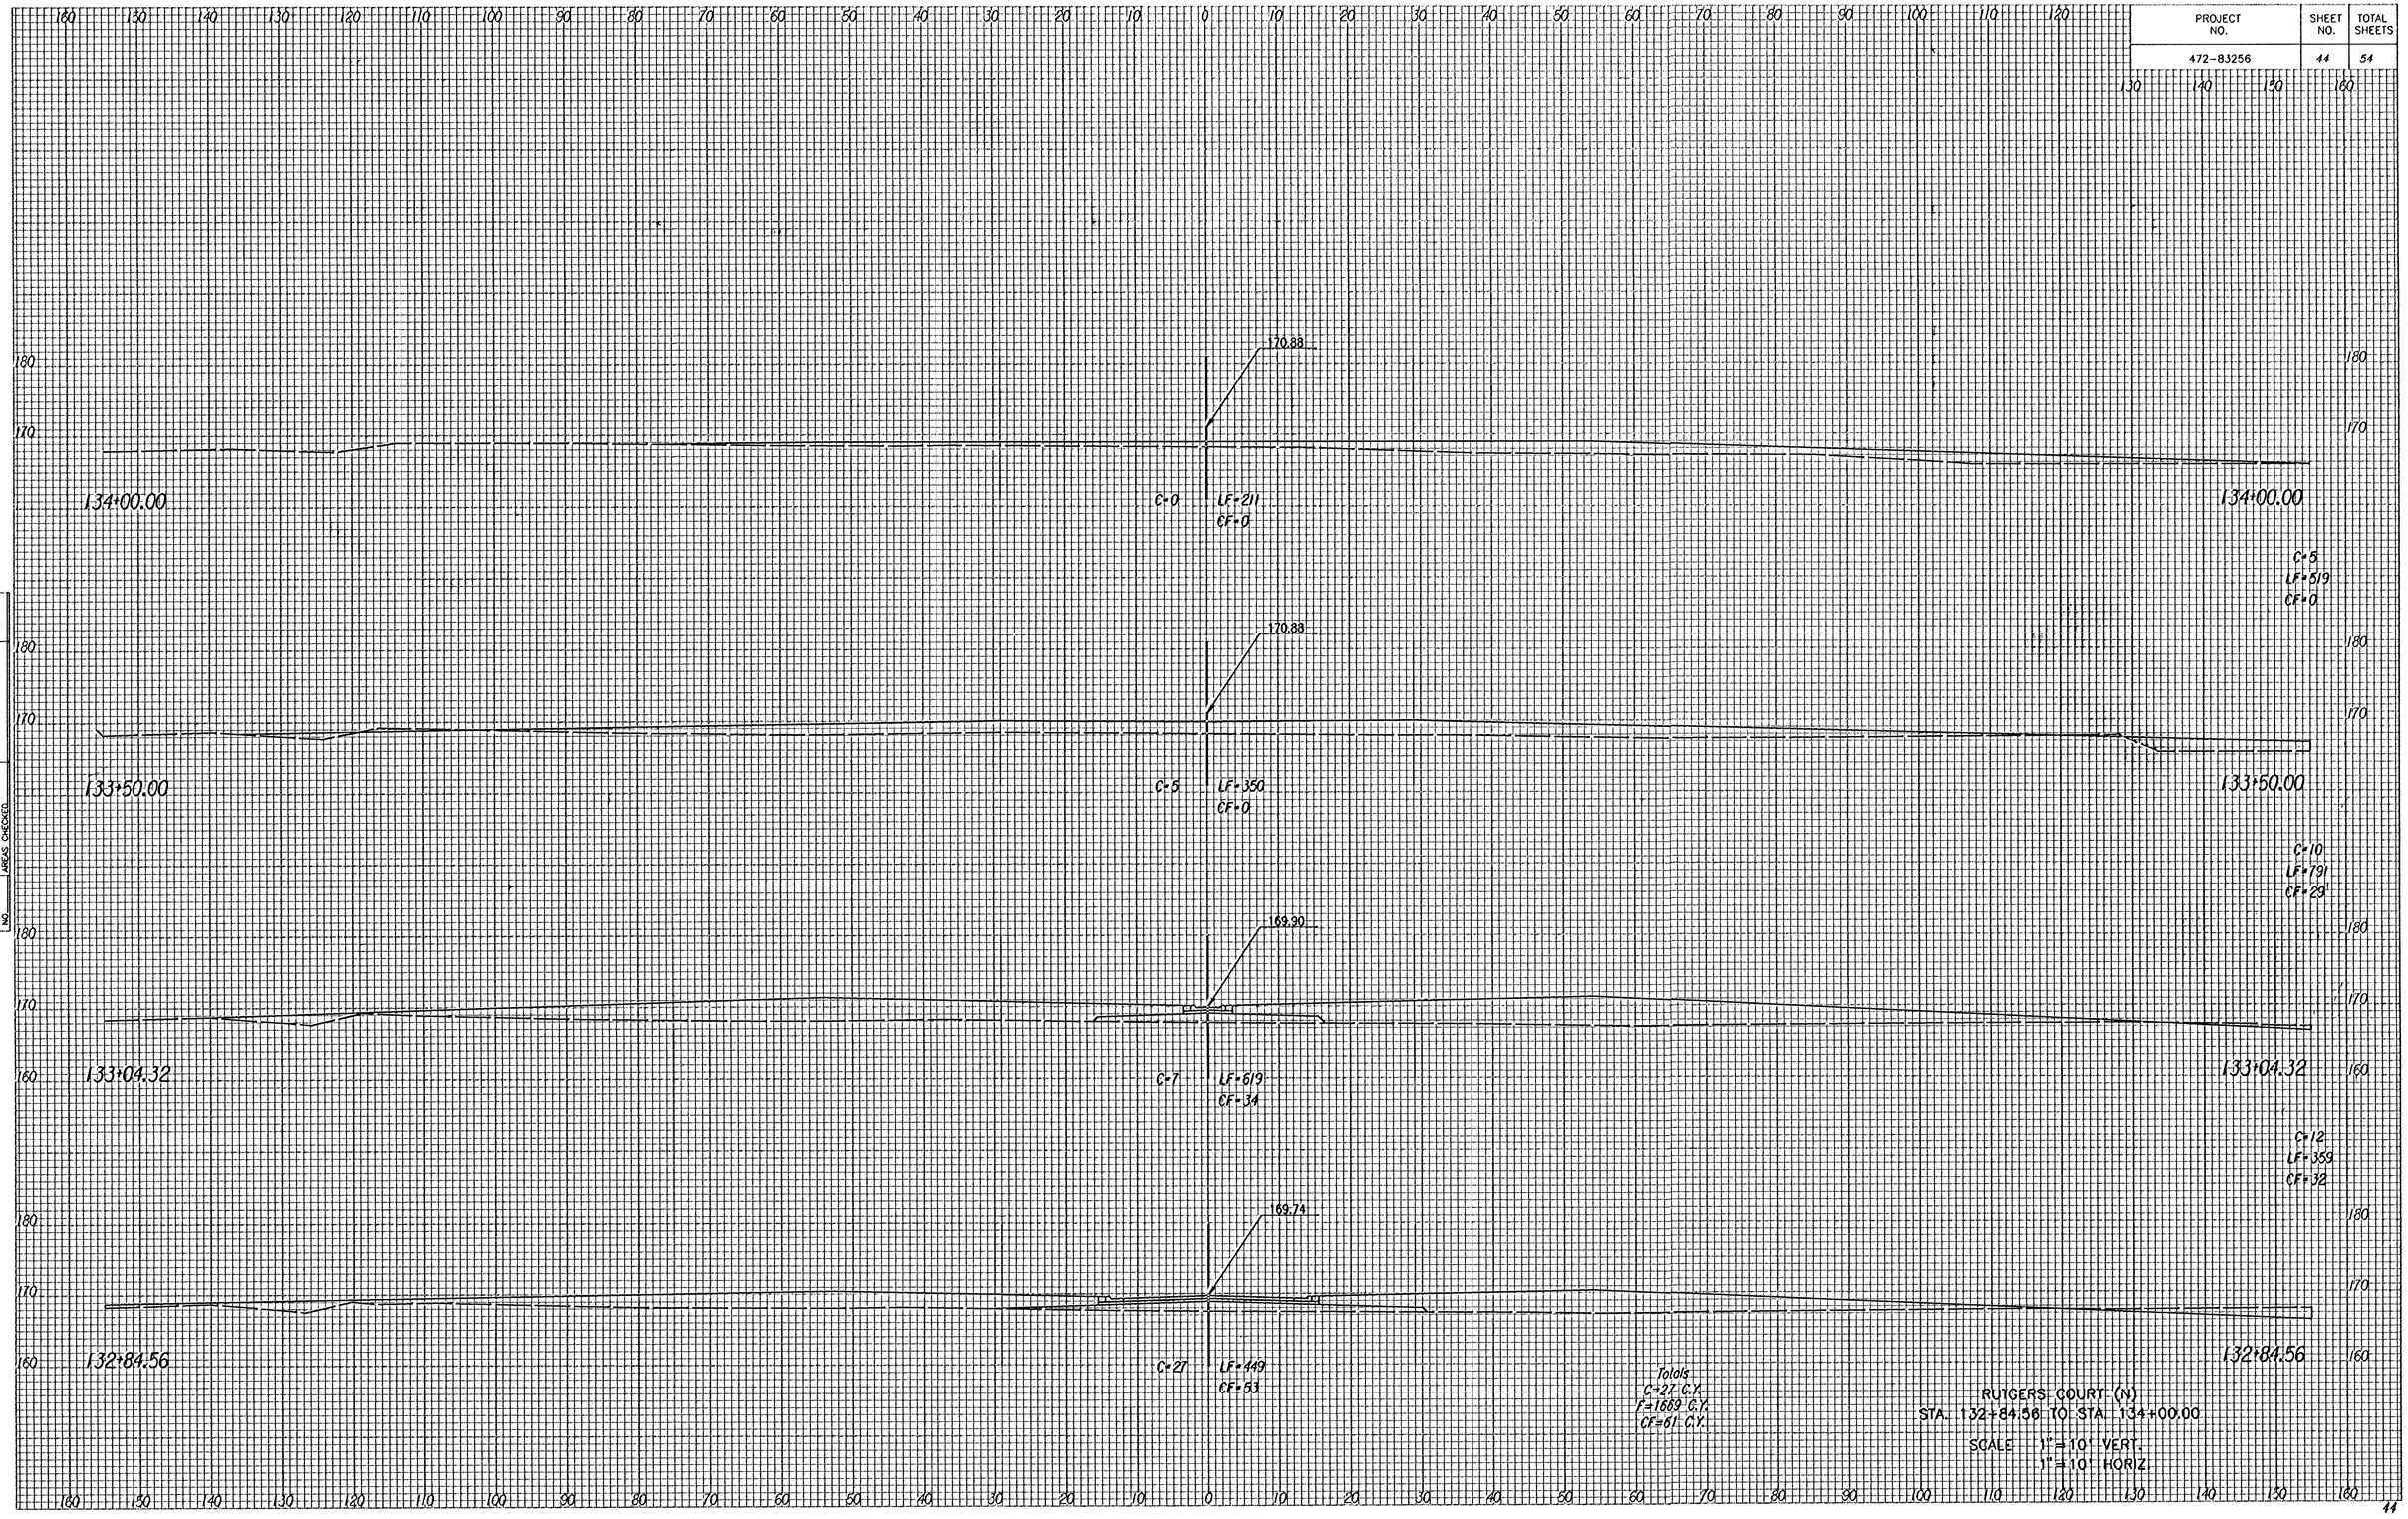

Totals
C=27 C.Y.
F=1669 C.Y.
CF=61 C.Y.

RUTGERS COURT (N)
STA. 132+84.56 TO STA. 134+00.00

SCALE 1"=10' VERT.
1"=10' HORIZ.