
PROJECT NO.	SHEET NO.	TOTAL SHEETS
472-83256	48	54

NOTE BOOK TEMPLATE
AREAS
AREAS CHECKED
NO

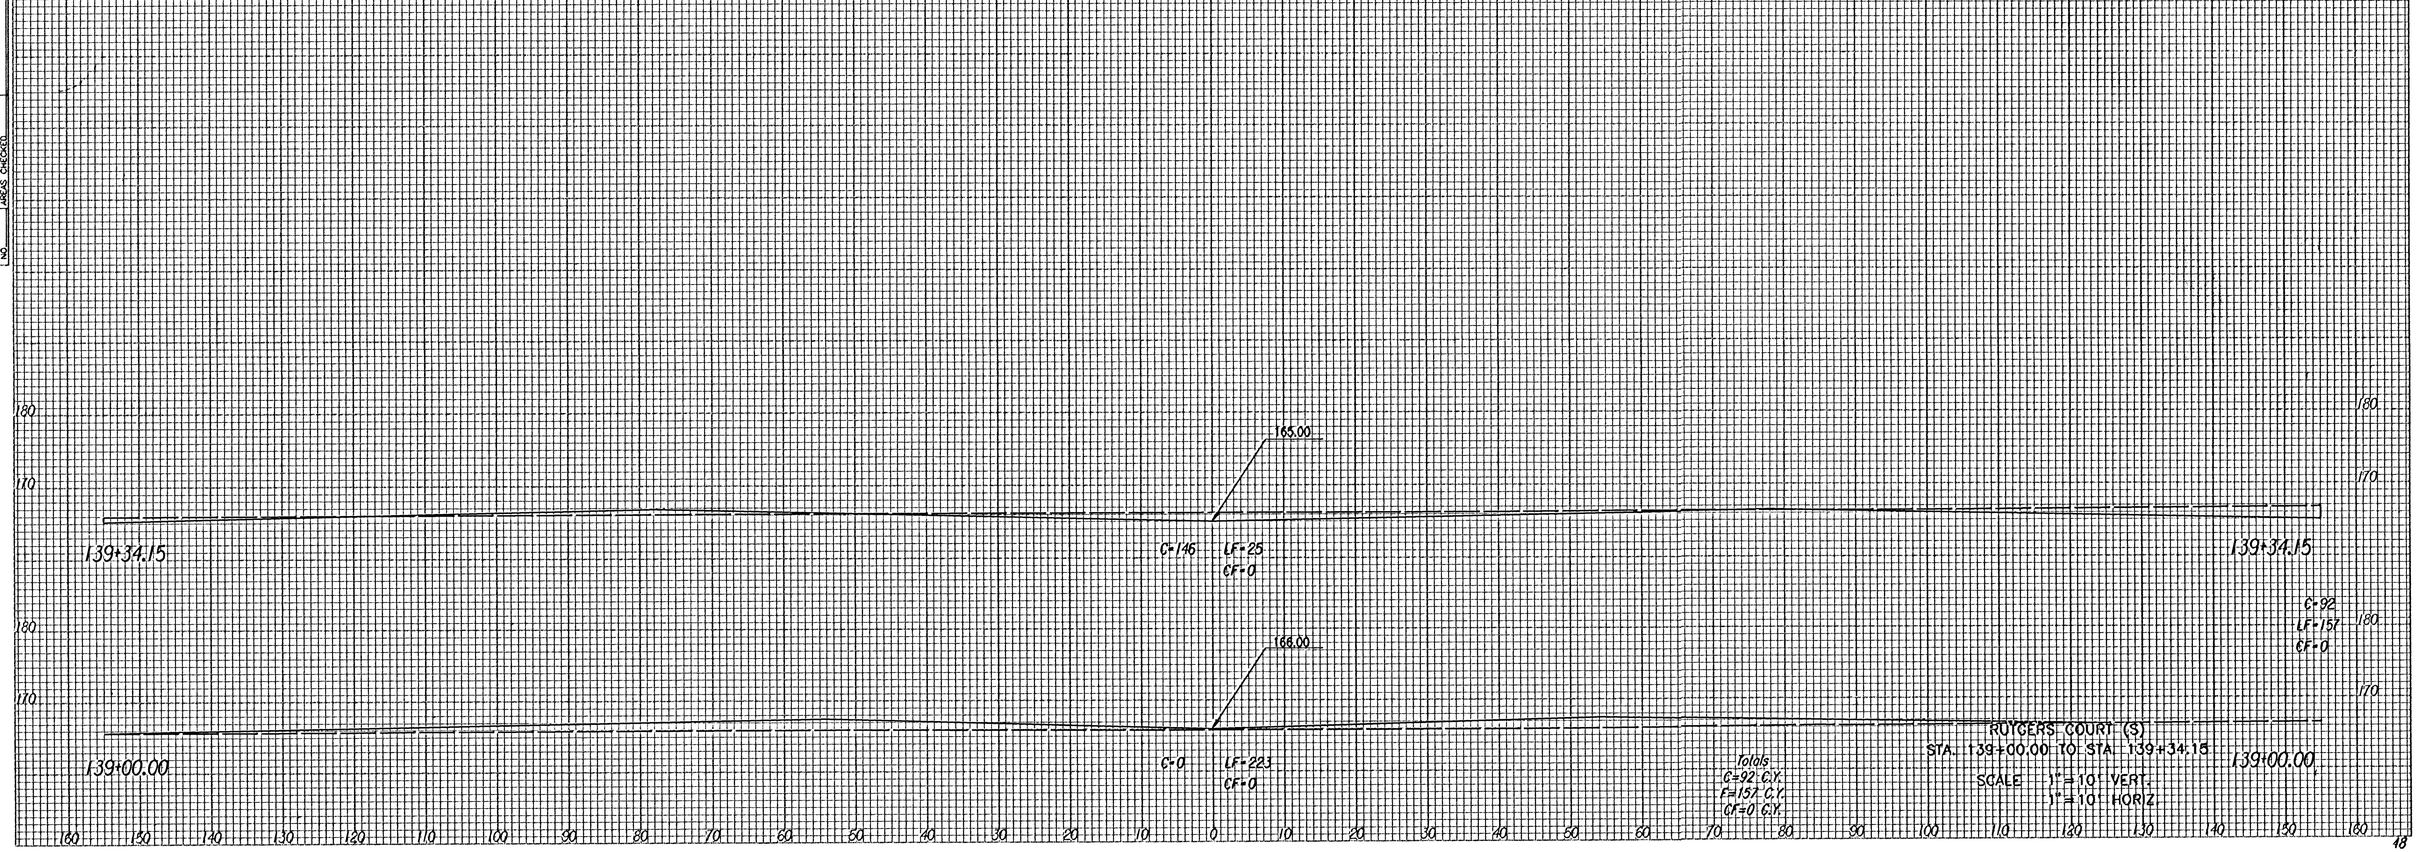

RUTGERS COURT (S)
STA. 139+00.00 TO STA. 139+34.15

Totals
C=92 C.Y.
F=157 C.Y.
CF=0 C.Y.

SCALE 1"=10' VERT.
1"=10' HORIZ.