PROJECT NO.	SHEET NO.	TOTAL SHEETS
472-83256	48	54

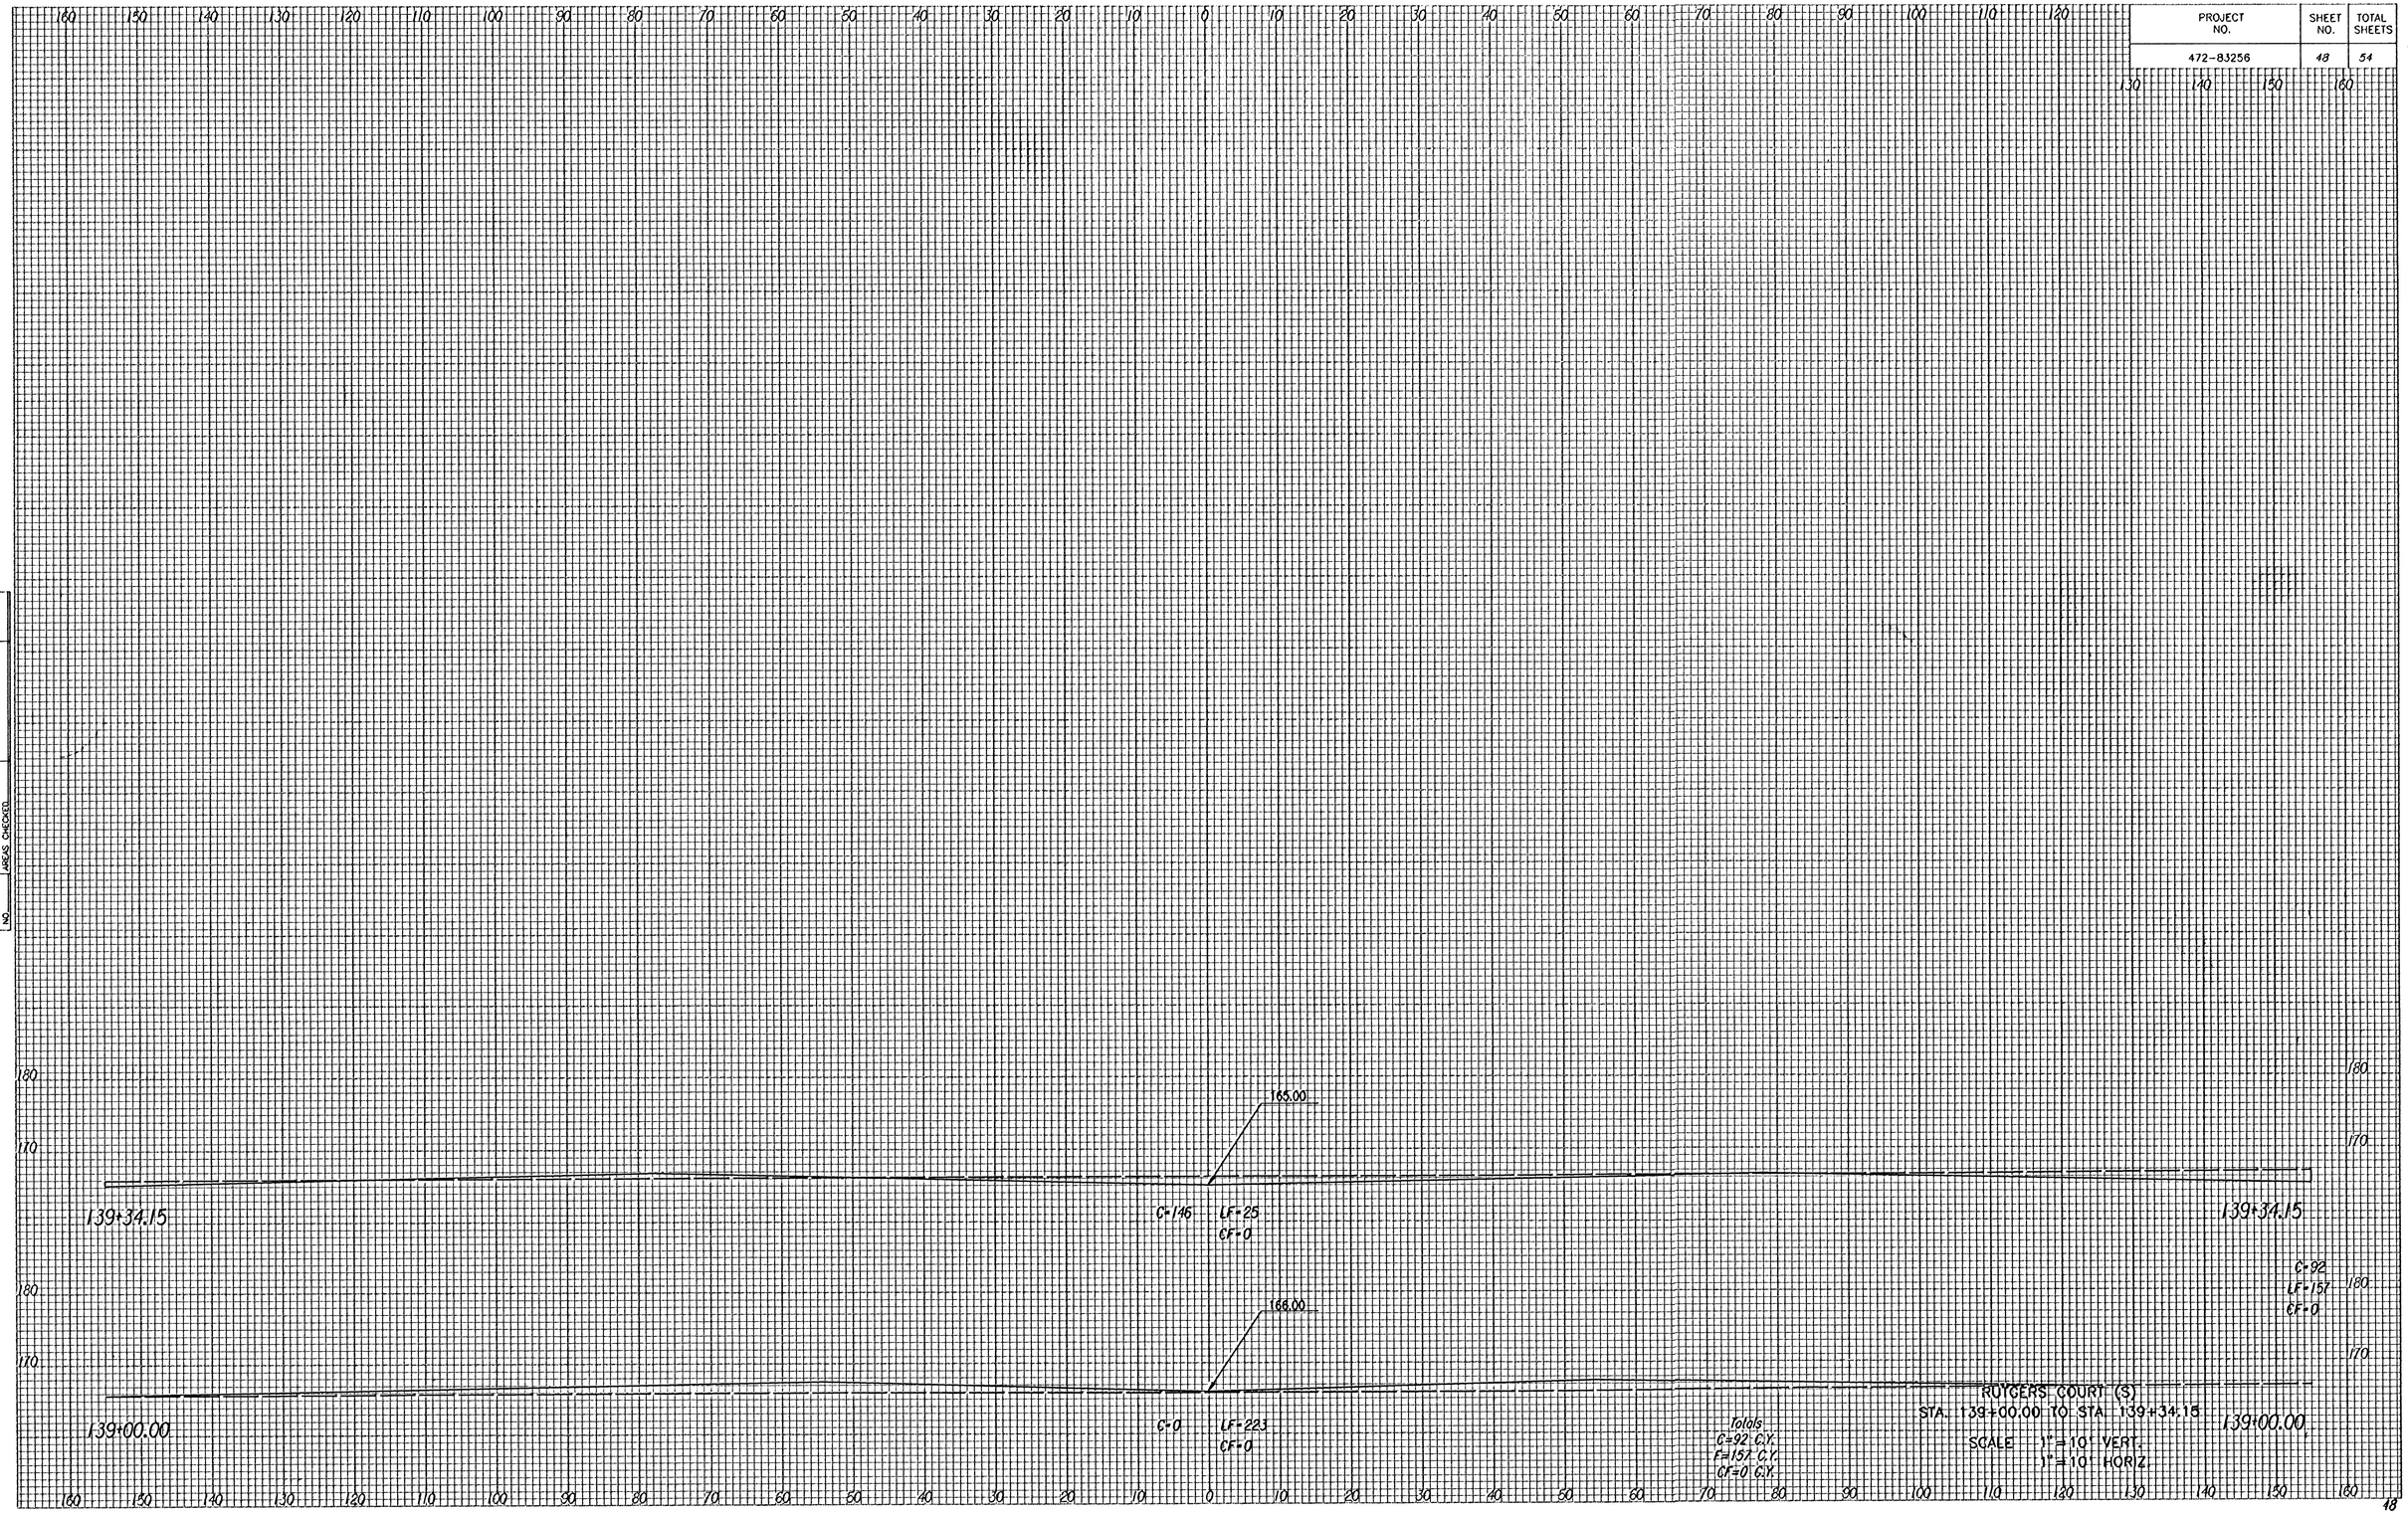

NOTE BOOK
NO.
TEMPLATE
AREAS
AREAS CHECKED