SCALE:
PLAN: LAT. & LONG. 0 40 80
PROFILE: HORIZ. SAME AS ABOVE
VERT. 5 0

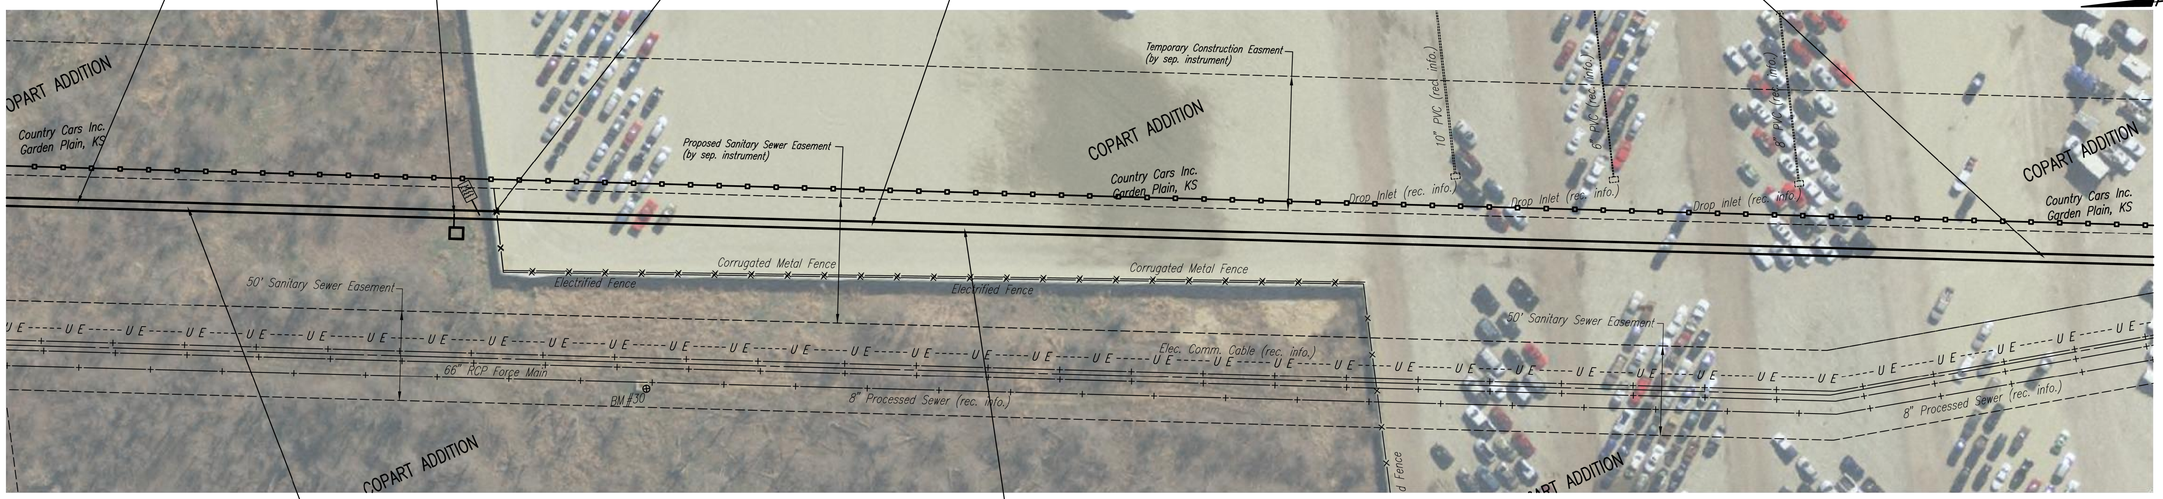

DESIGNATES LOCATION OF FORCE MAIN WARNING SIGN. (1 required this sheet) SEE DETAIL, SHEET NO. CA323

= Silt Fence Barrier
= Ditch Checks
= Proposed Inlet Protection

(5000) – SEE SHEET NO. CA103 FOR FORCE MAIN COORDINATES (TYP.)

MICHAEL D. KELSEY LICENSED 13944 07/17/2017 KANSAS PROFESSIONAL ENGINEER

PLAN | BY | DATE | CHECKED | CHECKED

Unless noted otherwise, elevations shown are top of pipe

FORCE MAIN LINE NO. 1

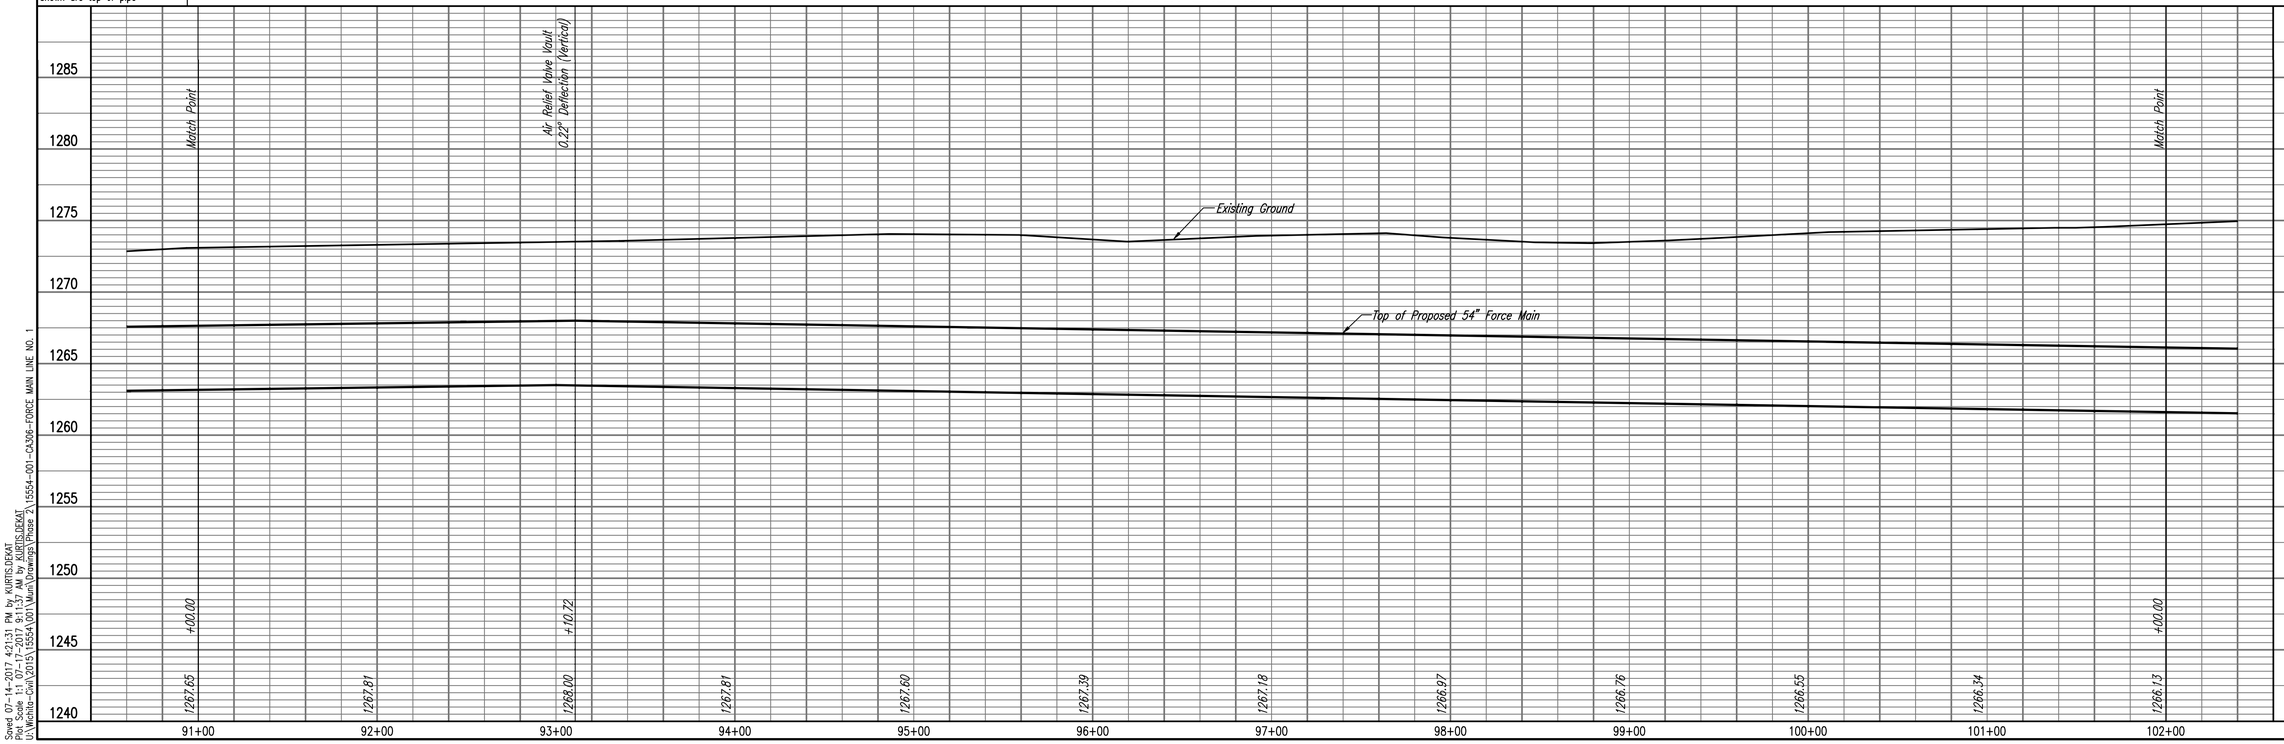

PROFILE | BY | DATE | CHECKED | CHECKED

WASTEWATER PLANT 2
INFLUENT FORCE MAIN – PHASE 2
FORCE MAIN LINE NO. 1

CARY JANZEN, P.E. – CITY ENGINEER
CITY OF WICHITA PROJECT NO. 468-85202

PROFESSIONAL ENGINEERING CONSULTANTS, P.A.
303 SOUTH TOPEKA WICHITA, KS 67202
316-262-2691 www.pec1.com

Job No. 35-15554-001-0042
Date NOVEMBER 2016
Designed By MDK, TBK
Drawn By CSL, KTD

Sheet CA306 of 60

Saved 07-14-2017 4:21:31 PM by KURTIS.DEKAT
Date Plotted: 07-17-2017 8:11:14 AM by KURTIS.DEKAT
U:\Wichita-Civil\2015\15554\001\Main\Drawings\Phase 2\15554-001-CA306-FORCE MAIN LINE NO. 1