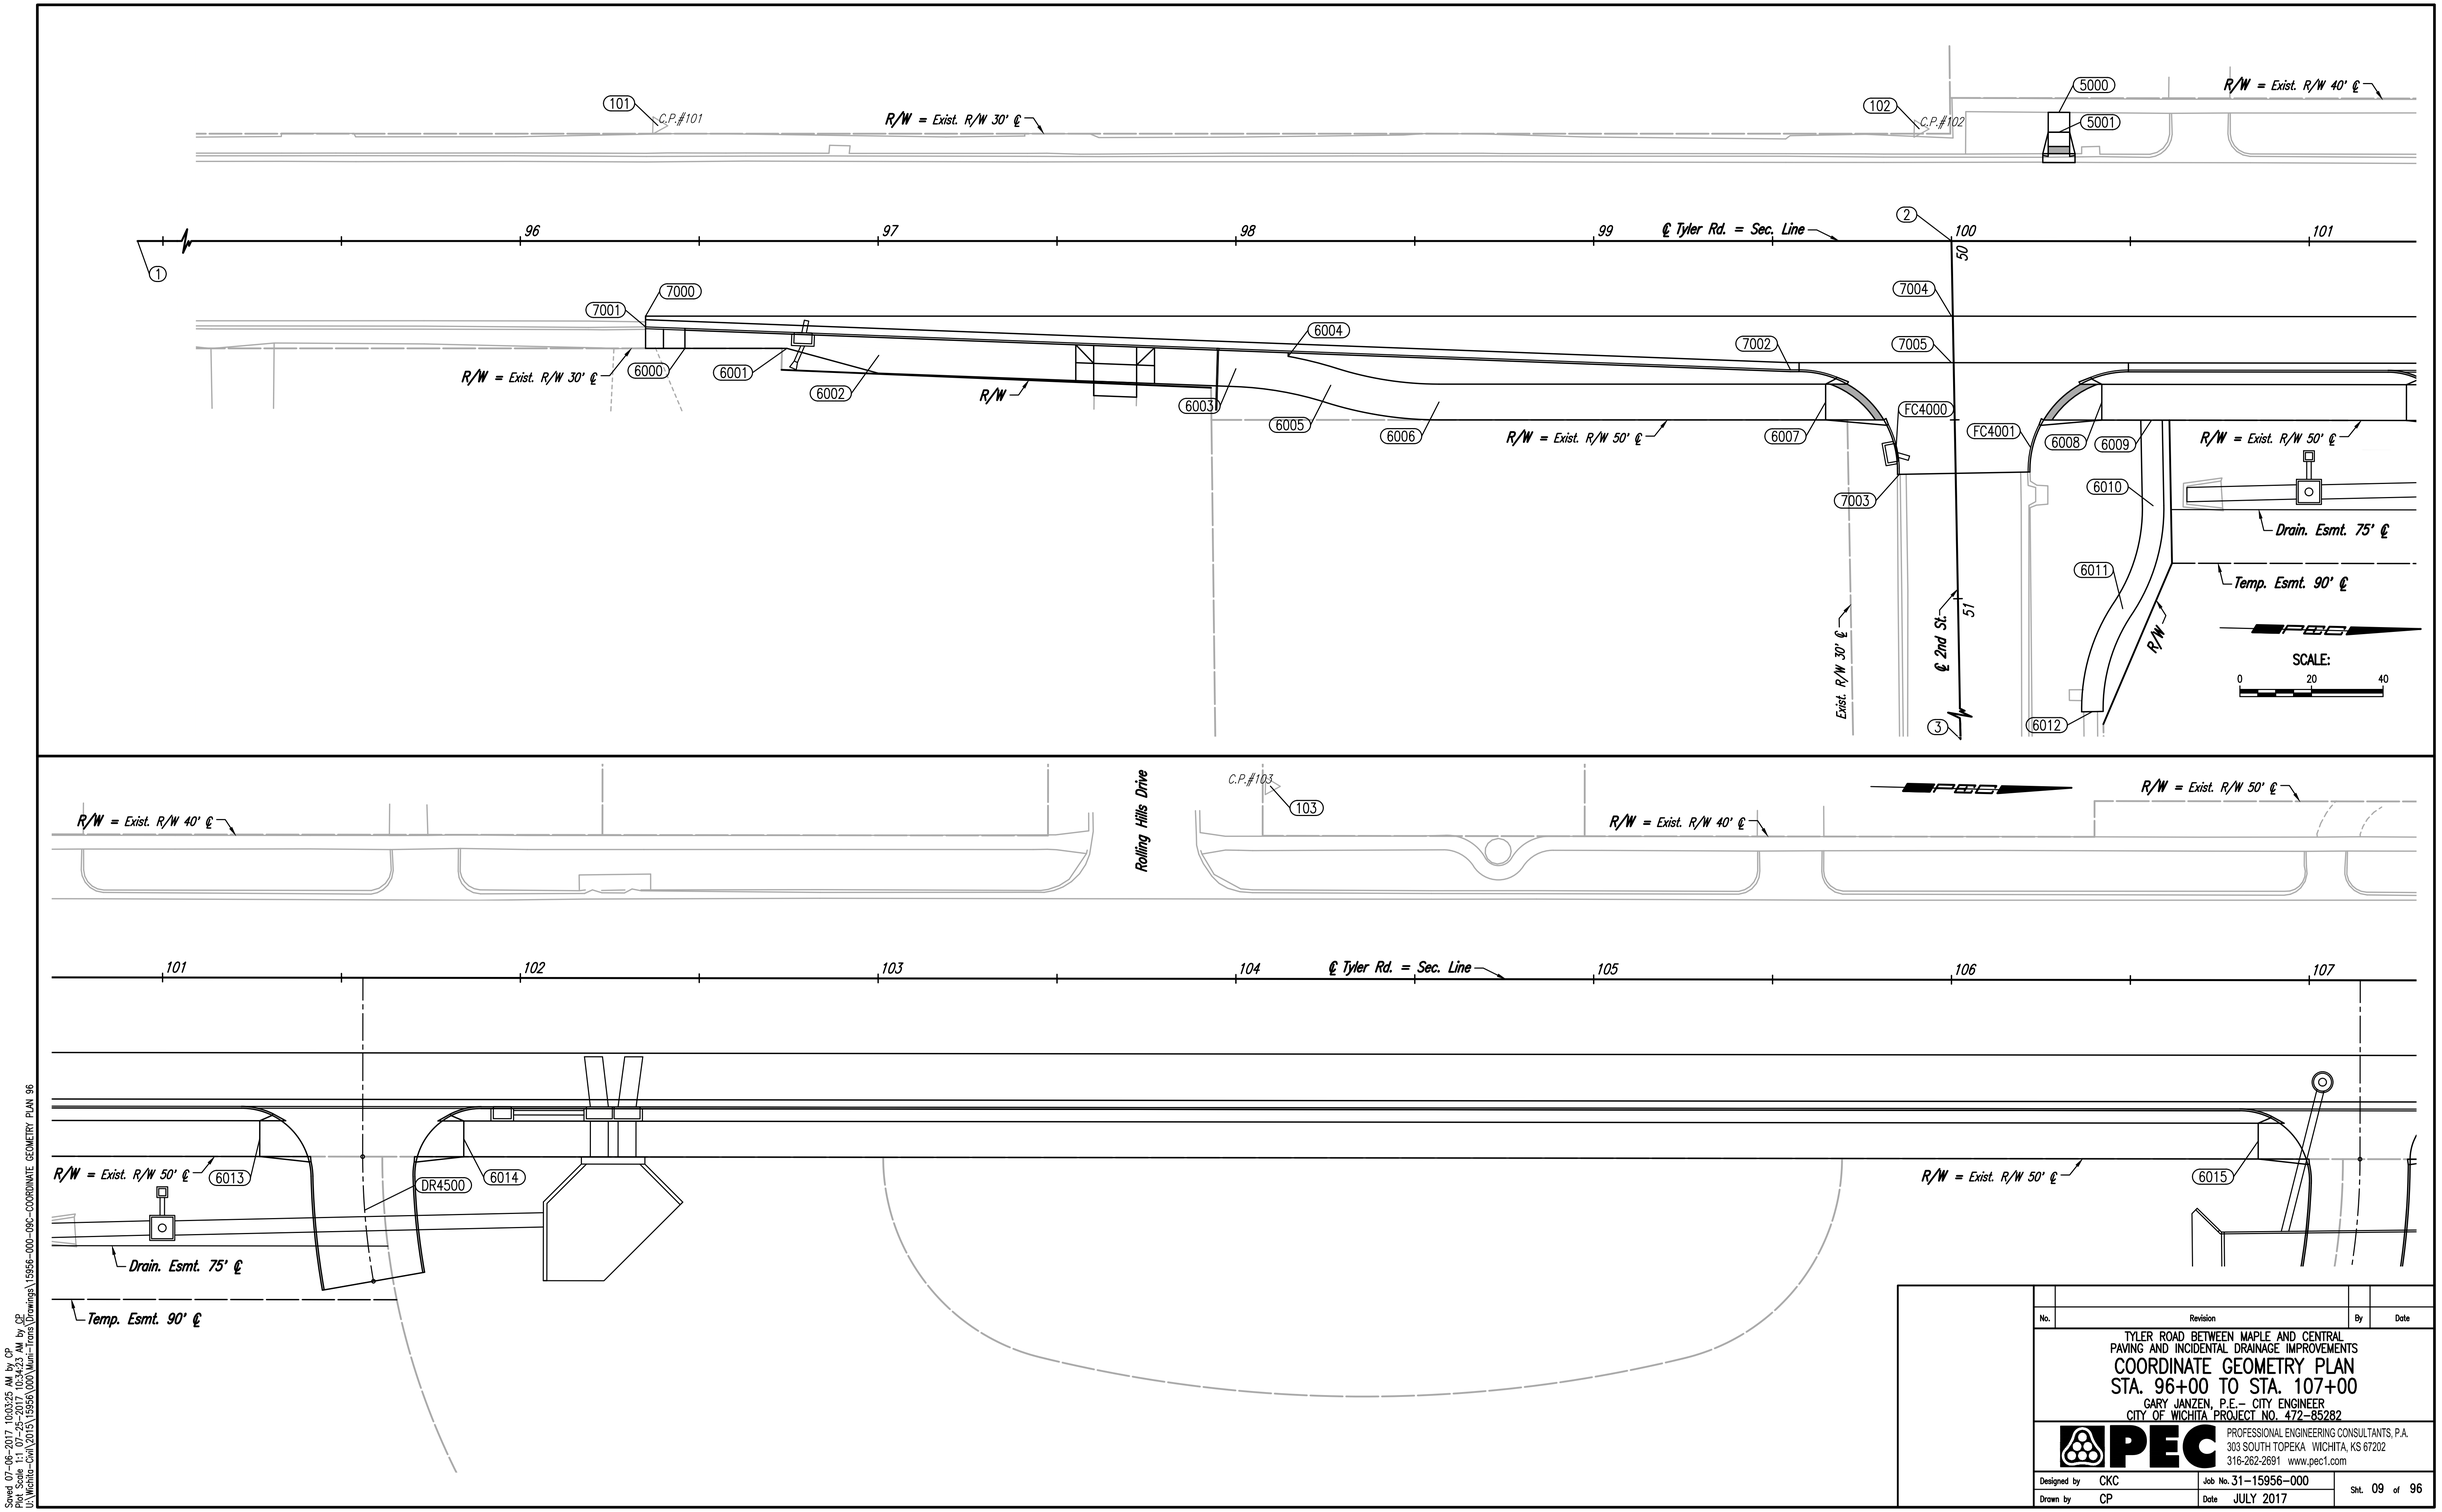


| No. | Revision | By | Date |
|---|---|---|---|
| | | | |

TYLER ROAD BETWEEN MAPLE AND CENTRAL
PAVING AND INCIDENTAL DRAINAGE IMPROVEMENTS

# COORDINATE GEOMETRY PLAN
# STA. 96+00 TO STA. 107+00

GARY JANZEN, P.E.– CITY ENGINEER
CITY OF WICHITA PROJECT NO. 472–85282

PEC
PROFESSIONAL ENGINEERING CONSULTANTS, P.A.
303 SOUTH TOPEKA WICHITA, KS 67202
316-262-2691 www.pec1.com

| | | | |
|---|---|---|---|
| Designed by | CKC | Job No. | 31–15956–000 |
| Drawn by | CP | Date | JULY 2017 |

Sht. 09 of 96

Saved 07-06-2017 10:03:25 AM by CP
Plot Scale: 1:1 07-06-2017 10:03:33 AM by CP
u:\Wichita-Civil\2015\15956\000\Main-Trans\Drawings\15956-000-09C-COORDINATE GEOMETRY PLAN 96