

FHWA REGION NO.	STATE	PROJECT NUMBER	FISCAL YEAR	SHEET NUMBER	TOTAL SHEETS
7	KANSAS	87N-0191-01	2002	3	92


DATE	BY
REFERENCES NOTED	
REFERENCES CHECKED	

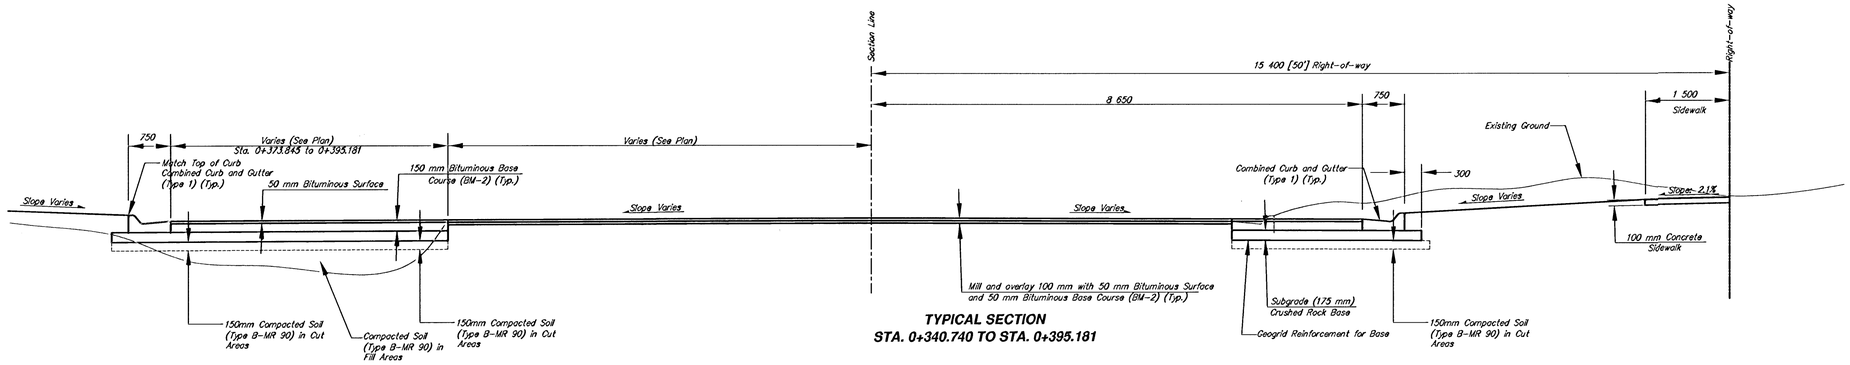

TYPICAL SECTION
STA. 0+340.740 TO STA. 0+395.181

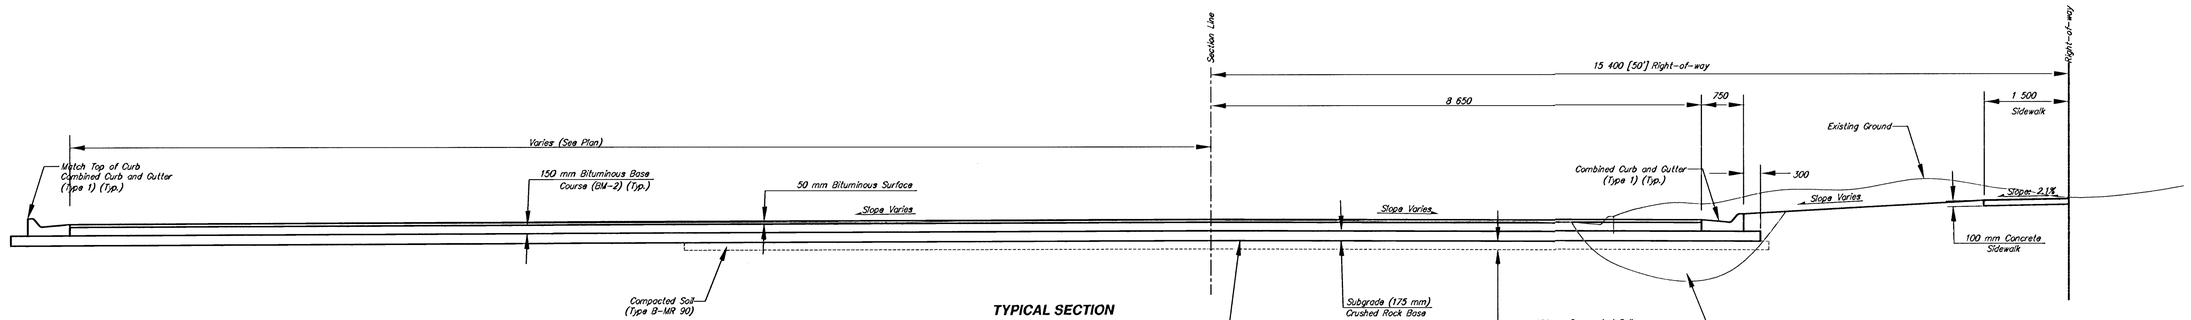

TYPICAL SECTION
STA. 0+395.181 TO STA. 0+458.206

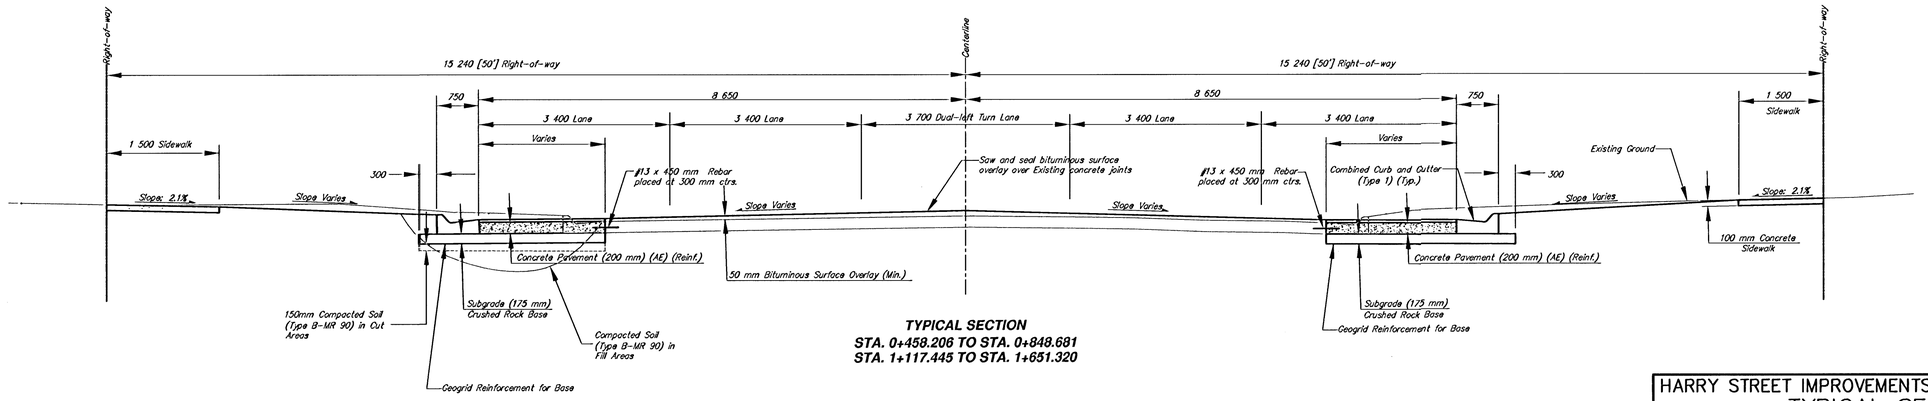

TYPICAL SECTION
STA. 0+458.206 TO STA. 0+848.681
STA. 1+117.445 TO STA. 1+651.320

HARRY STREET IMPROVEMENTS–OLIVER TO WOODLAWN
TYPICAL SECTIONS
WICHITA, KANSAS

Ruggles & Bohm, P.A.
Engineering, Surveying, Land Planning
924 North Main
Wichita, Kansas 67203
www.rbkansas.com
(316) 264-8008
(316) 264-4621 fax
E-mail: info@rbkansas.com

DESIGN	MWS
DRAWN	TEB
REVIEW	
UTILITY	
DATE	Jan. 30, 2003
DRAWING FILE	Typical Sections 1
PROJECT NUMBER	472-83685
RB JOB	1504T
SHEET	3
OF	92