

FHWA REGION NO.	STATE	PROJECT NUMBER	FISCAL YEAR	SHEET NUMBER	TOTAL SHEETS
7	KANSAS	87N-0191-01	2002	4	92


DATE	BY	
		REFERENCES NOTED
		REFERENCES CHECKED

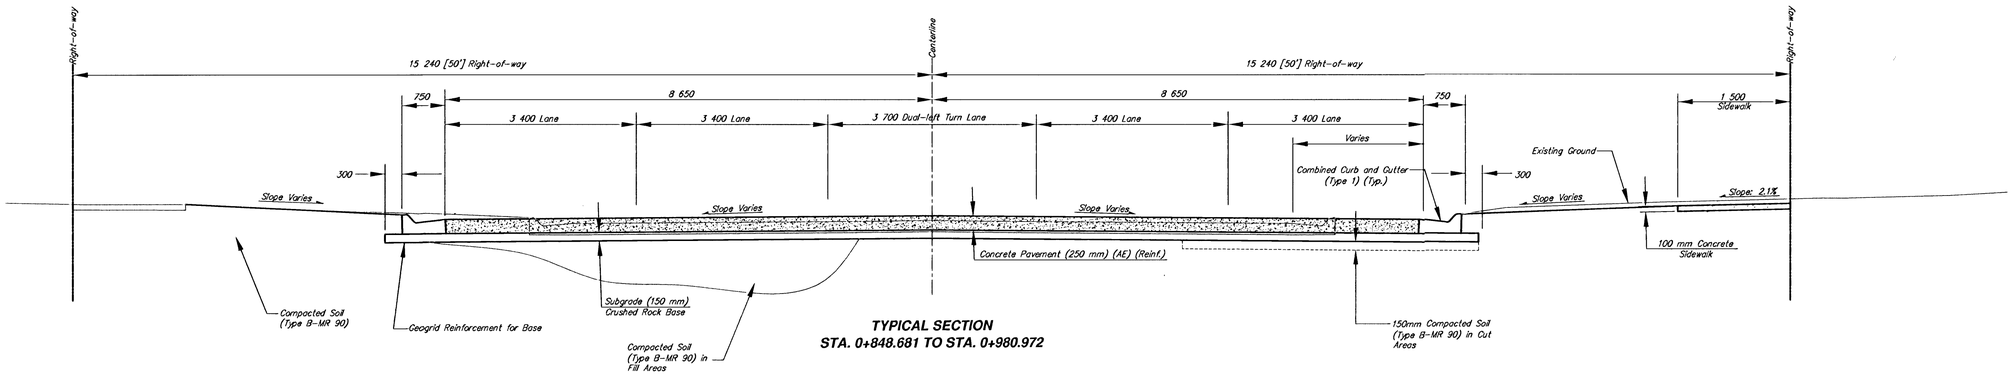

TYPICAL SECTION
STA. 0+848.681 TO STA. 0+980.972

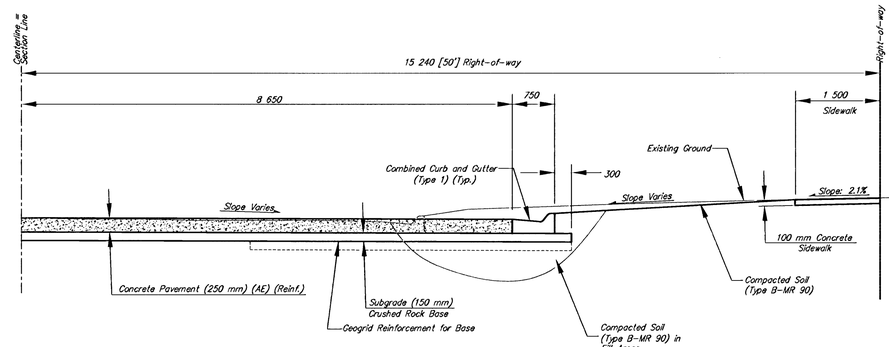

TYPICAL SECTION
STA. 0+980.972 TO STA. 1+015.386

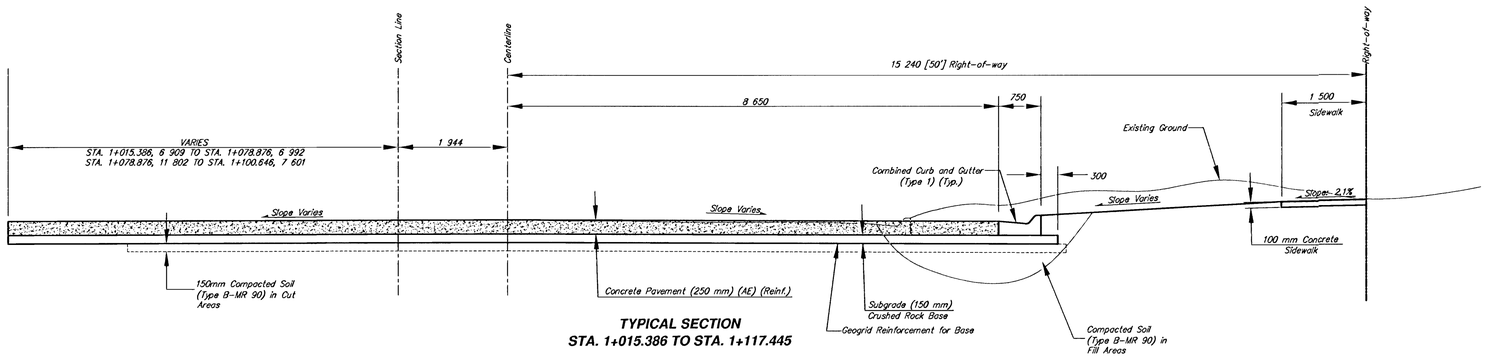

TYPICAL SECTION
STA. 1+015.386 TO STA. 1+117.445

HARRY STREET IMPROVEMENTS–OLIVER TO WOODLAWN
TYPICAL SECTIONS
WICHITA, KANSAS

Ruggles & Bohm, P.A.
Engineering, Surveying, Land Planning
924 North Main
Wichita, Kansas 67203
www.rbkansas.com
(316) 264-8008
(316) 264-4621 fax
E-mail: info@rbkansas.com

DESIGN	MWS	R&B JOB	15247
DRAWN	TEB		
REVIEW		SHEET	4
UTILITY		OF	92
DRAWING FILE	Typical Sections 2	PROJECT NUMBER	472-83685
DATE	Jan. 30, 2003		