PROJECT NO.	YEAR	SHEET NO.	TOTAL SHEETS
472-85282	2017	91	96

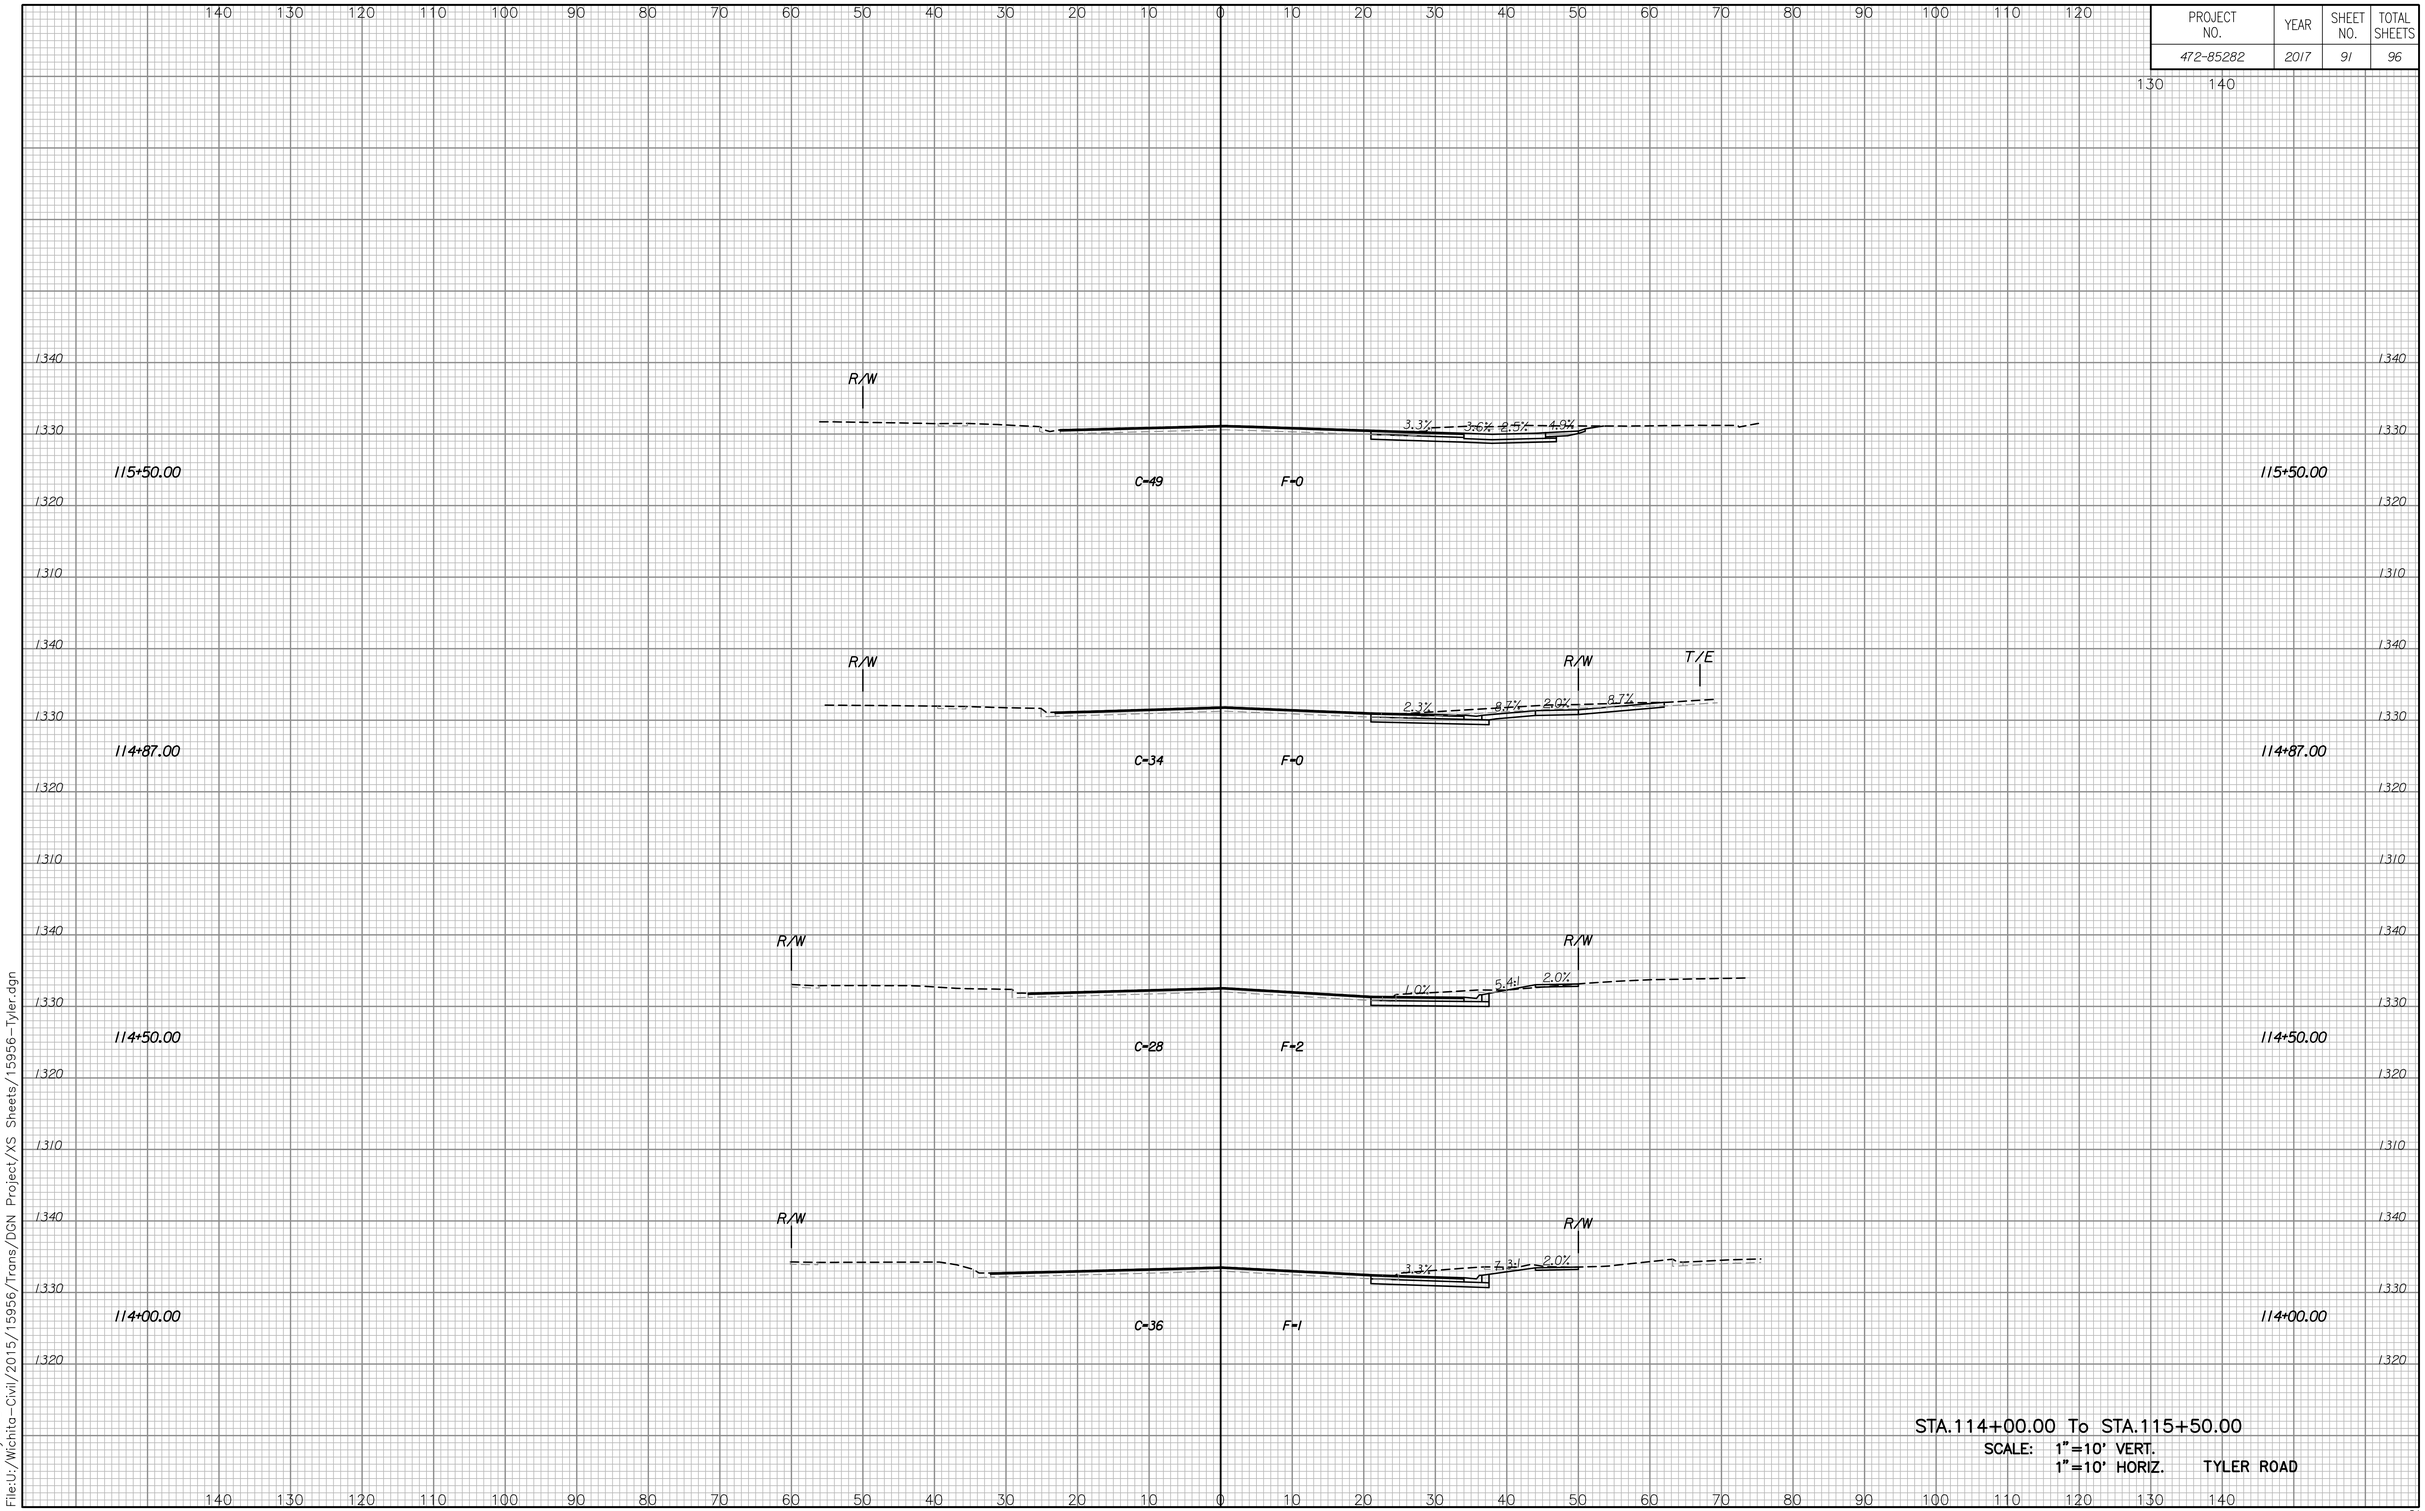

Plotted By:CKC Date:07-24-2017
File:U:/Wichita-Civil/2015/15956/Trans/DGN Project/XS Sheets/15956-Tyler.dgn