FHWA REGION NO.	STATE	PROJECT NUMBER	FISCAL YEAR	SHEET NUMBER	TOTAL SHEETS
7	KANSAS	87N-0191-01	2002	12	92

DATE	BY
REFERENCES NOTED	
REFERENCES CHECKED	

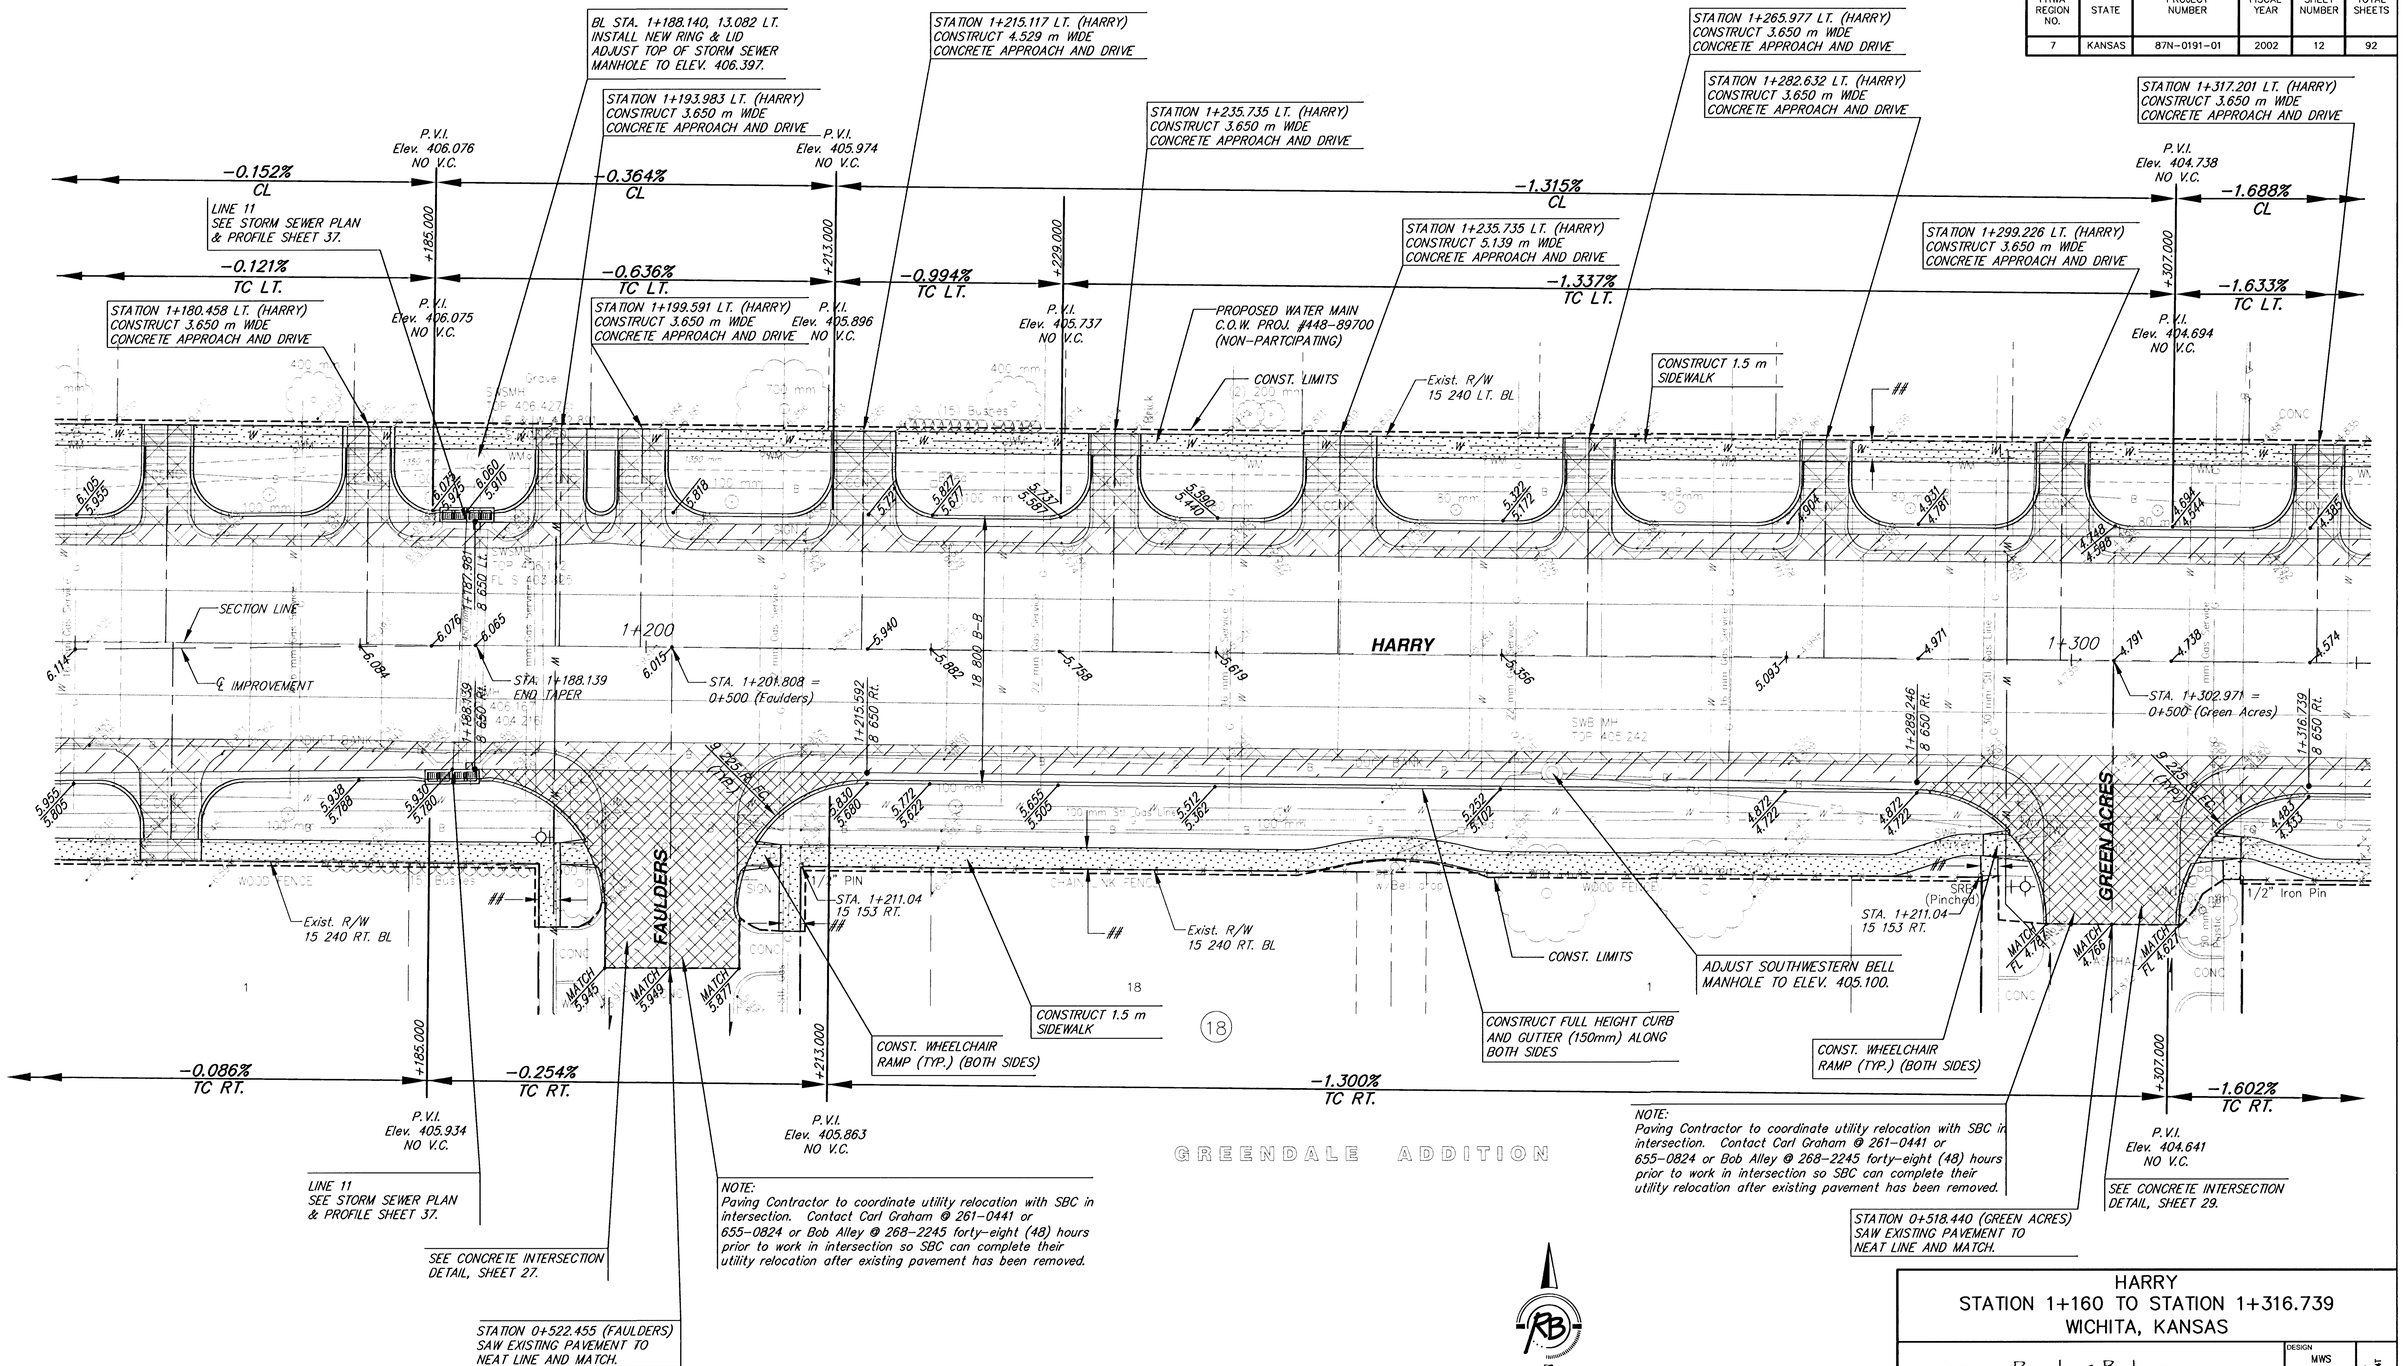

REMOVE EXISTING WALK

HARRY
STATION 1+160 TO STATION 1+316.739
WICHITA, KANSAS

Ruggles & Bohm, P.A.
Engineering, Surveying, Land Planning
924 North Main
Wichita, Kansas 67203
www.rbkansas.com
(316) 264-8008
(316) 264-4621 fax
E-mail: info@rbkansas.com

DESIGN	MWS
DRAWN	TEB
REVIEW	
UTILITY	
DATE	Jan. 30, 2003
REF. JOB	152AT
SHEET	12 OF 92
DRAWING FILE	P07
PROJECT NUMBER	472-83685