
FHWA REGION NO.	STATE	PROJECT NUMBER	FISCAL YEAR	SHEET NUMBER	TOTAL SHEETS
7	KANSAS	87N-0191-01	2002	16	92

BY	DATE
REFERENCES NOTED	
REFERENCES CHECKED	

SEE SHEET 5 FOR JOINT REPAIR DETAILS.

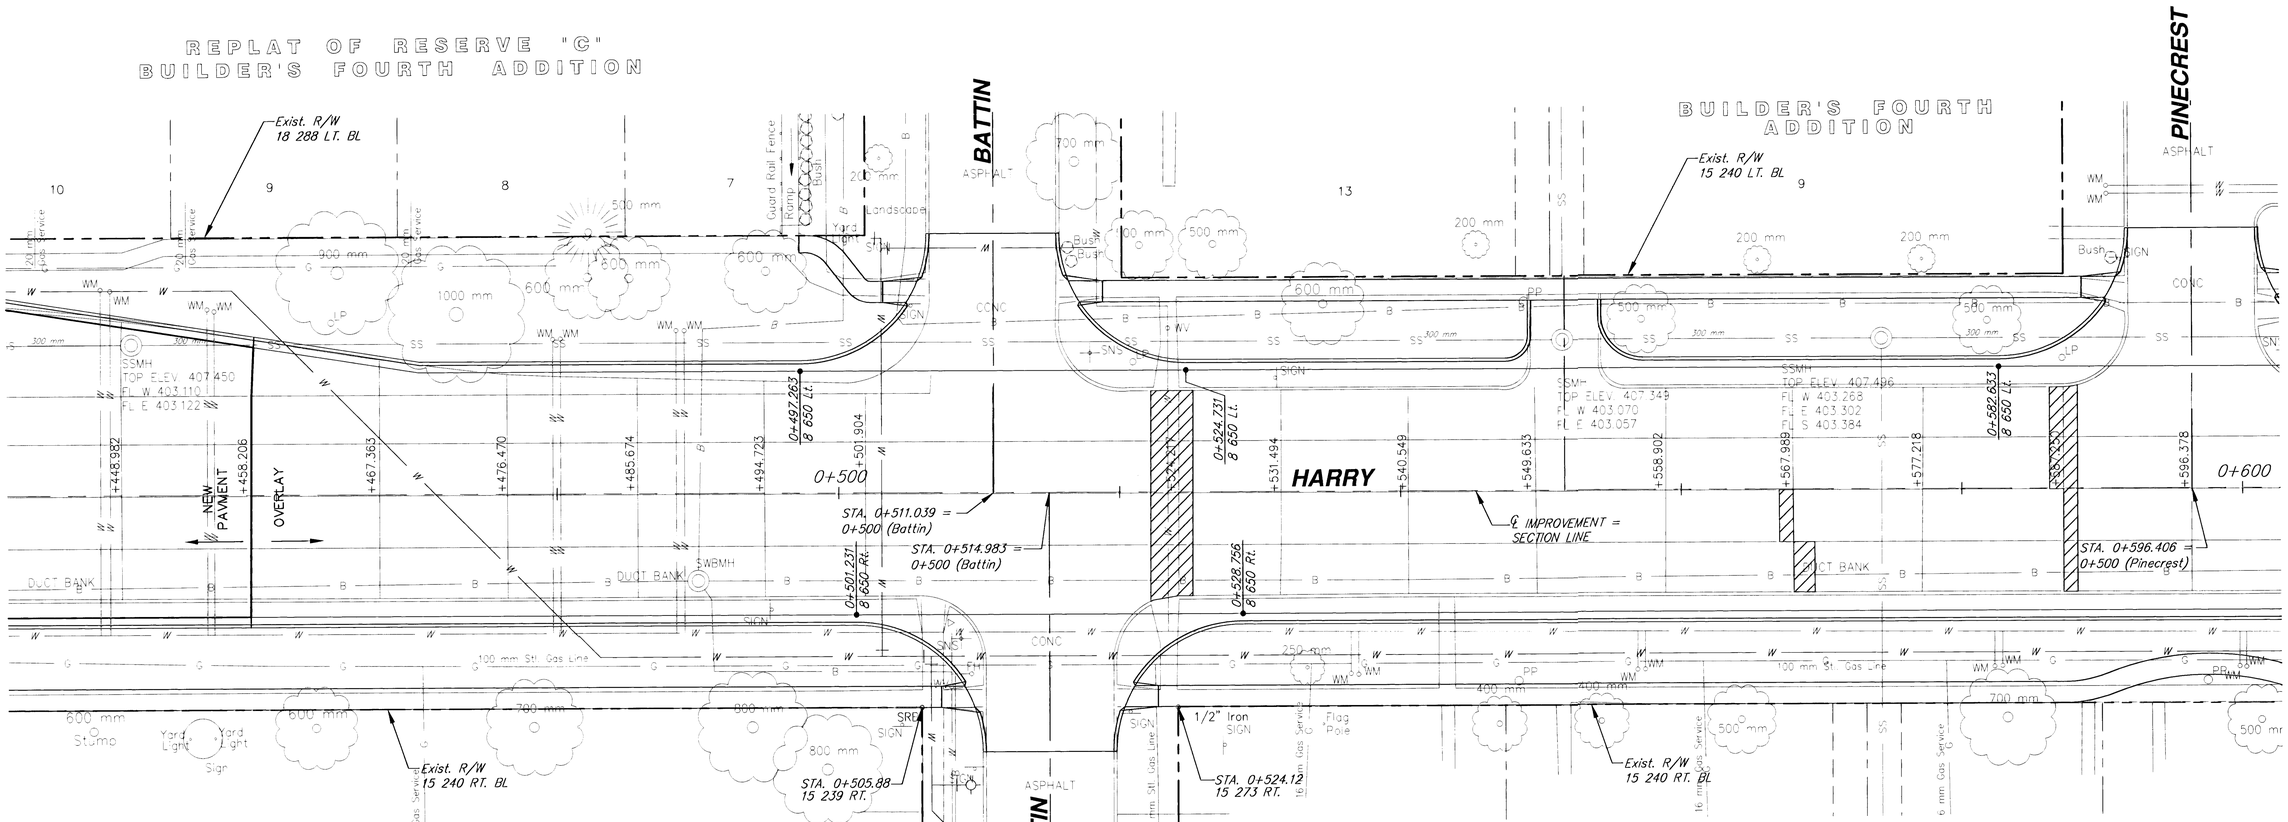

HARRY PAVEMENT REPAIR
STATION 0+450 TO STATION 0+582.633
WICHITA, KANSAS

Ruggles & Bohm, P.A.
Engineering, Surveying, Land Planning
924 North Main
Wichita, Kansas 67203
www.rbkansas.com
(316) 264-8008
(316) 264-4621 fax
E-mail: info@rbkansas.com

DESIGN	MWS	R&B JOB	13247
DRAWN	TEB		
REVIEW		SHEET	16
UTILITY		OF	92
DATE	Feb. 3, 2003		
DRAWING FILE	PATCH02	PROJECT NUMBER	472-83685