

FHWA REGION NO.	STATE	PROJECT NUMBER	FISCAL YEAR	SHEET NUMBER	TOTAL SHEETS
7	KANSAS	87N-0191-01	2002	19	92

	BY	DATE
REFERENCES NOTED		
REFERENCES CHECKED		

SEE SHEET 5 FOR JOINT REPAIR DETAILS.

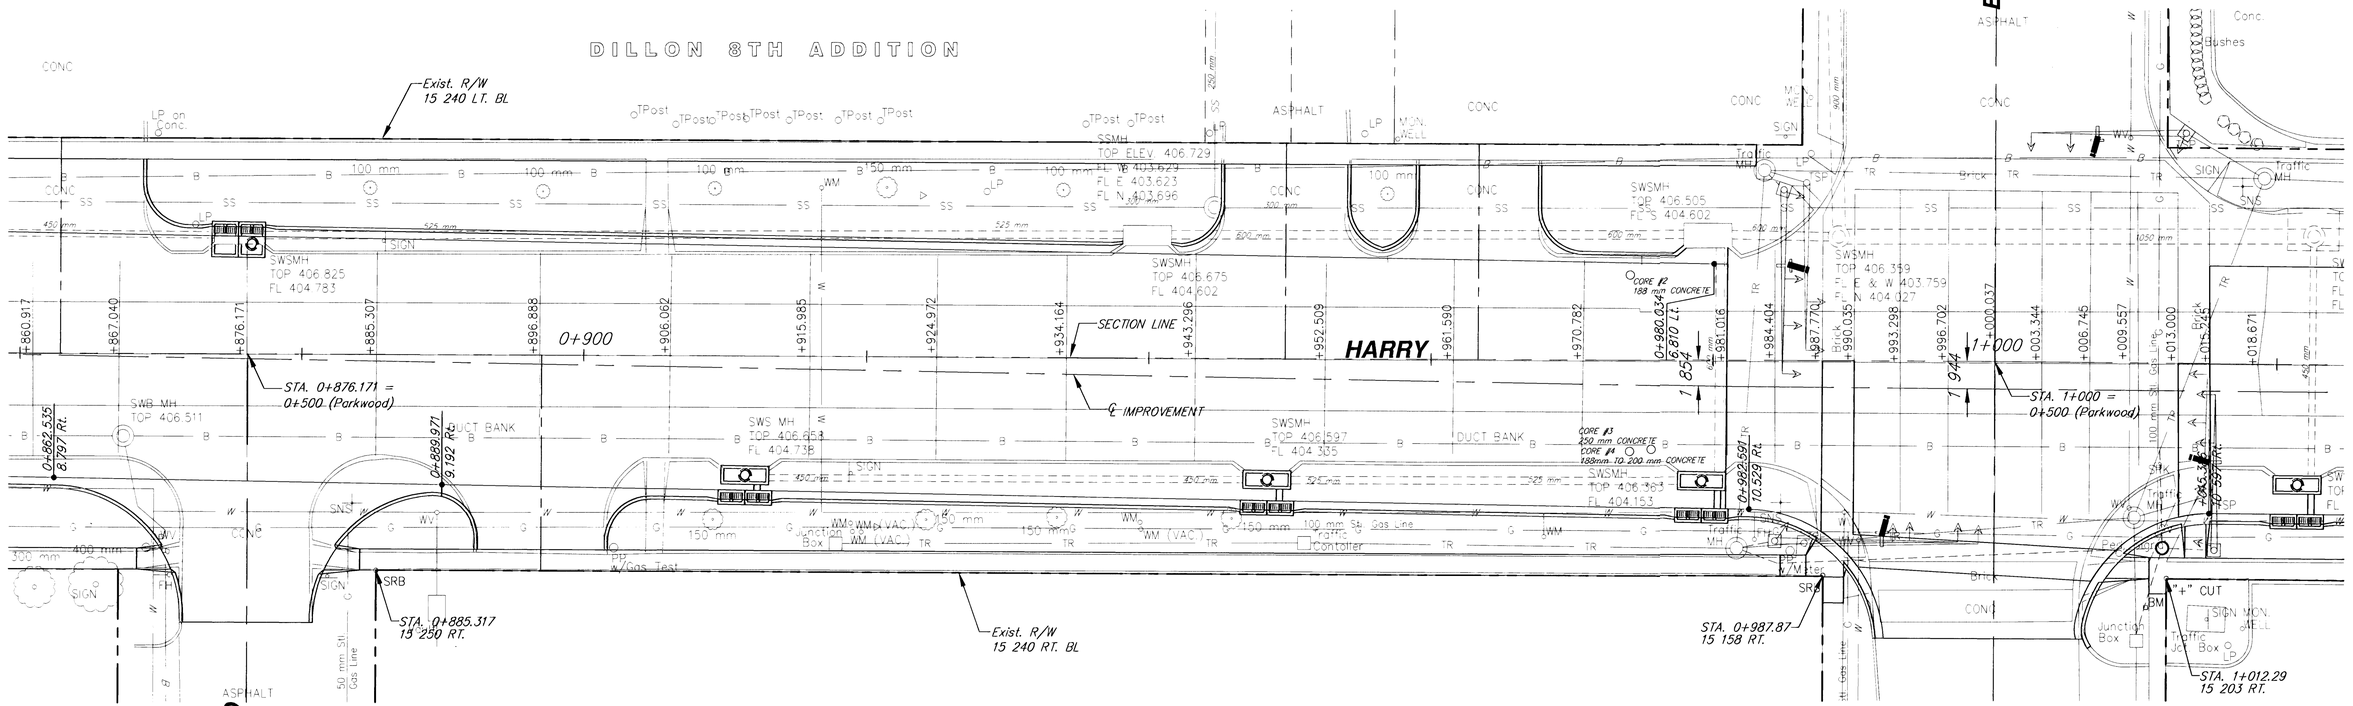

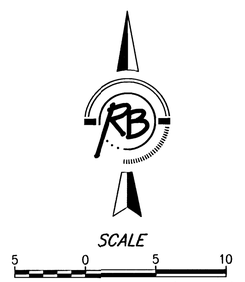

HARRY PAVEMENT REPAIR
STATION 0+889.971 TO STATION 1+015.244
WICHITA, KANSAS

Ruggles & Bohm, P.A.
Engineering, Surveying, Land Planning
924 North Main
Wichita, Kansas 67203
www.rbkansas.com
(316) 264-8008
(316) 264-4621 fax
E-mail: info@rbkansas.com

DESIGN	DRAWN	REVIEW	UTILITY	DATE	RB JOB
MWS	TEB			Feb. 3, 2003	1524

DRAWING FILE	PROJECT NUMBER	SHEET	OF
PATCH05	472-83685	19	92