
FHWA REGION NO.	STATE	PROJECT NUMBER	FISCAL YEAR	SHEET NUMBER	TOTAL SHEETS
7	KANSAS	87N-0191-01	2002	20	92

BY	DATE
REFERENCES NOTED	
REFERENCES CHECKED	

SEE SHEET 5 FOR
JOINT REPAIR DETAILS.

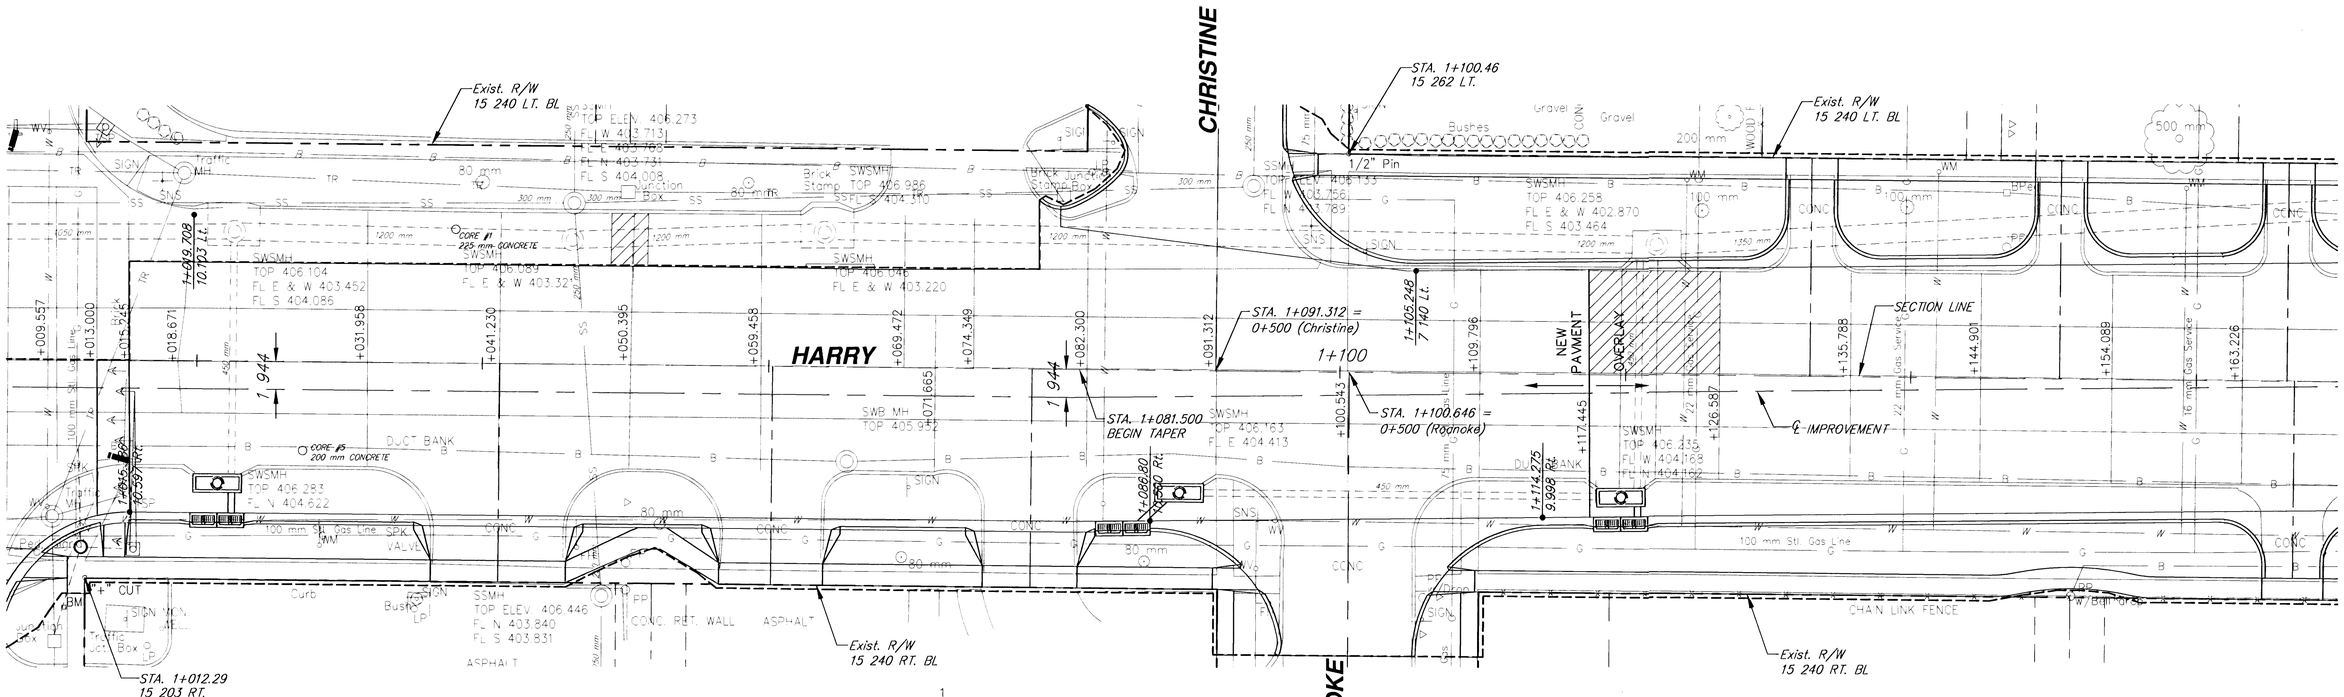

1 GREENDALE THIRD ADDITION 18 1

©

SCALE
5 0 5 10
PLAN: Lat. & Long. (meters)

HARRY PAVEMENT REPAIR
STATION 1+015.244 TO STATION 1+160
WICHITA, KANSAS

Ruggles & Bohm, P.A.
Engineering, Surveying, Land Planning
924 North Main
Wichita, Kansas 67203
www.rbkansas.com
(316) 264-8008
(316) 264-4621 fax
E-mail: info@rbkansas.com

DESIGN	MWS
DRAWN	TEB
REVIEW	
UTILITY	
DATE	Feb. 3, 2003
DRAWING FILE	PATCH06
PROJECT NUMBER	472-83685
RB JOB	1524T
SHEET	20 OF 92