
FHWA REGION NO.	STATE	PROJECT NUMBER	FISCAL YEAR	SHEET NUMBER	TOTAL SHEETS
7	KANSAS	87N-0191-01	2002	35	92

DATE	BY
REFERENCES NOTED	
REFERENCES CHECKED	

NOTE: REMOVE OLD WATER LINE AS NEEDED. ALL OPEN PIPE SHALL BE BLOCKED WITH MJ CAP AND THRUST BLOCK OR FILLED WITH CONCRETE

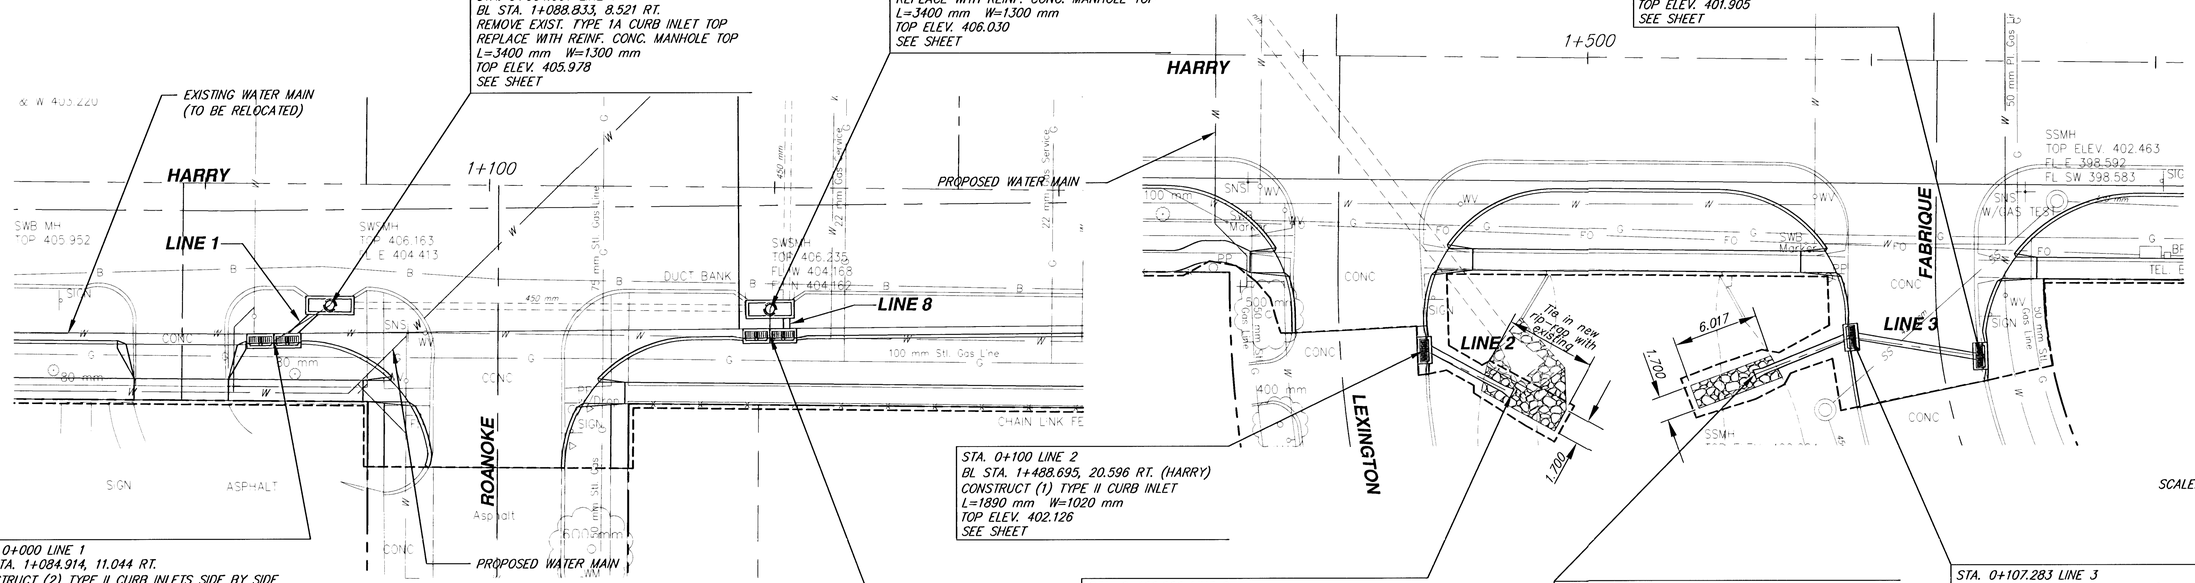

STA. 0+004.661 LINE 1
BL STA. 1+088.833, 8.521 RT.
REMOVE EXIST. TYPE 1A CURB INLET TOP
REPLACE WITH REINF. CONC. MANHOLE TOP
L=3400 mm W=1300 mm
TOP ELEV. 405.978
SEE SHEET

STA. 0+001.870 LINE 8
BL STA. 1+119.748, 8.539 RT.
REMOVE EXIST. TYPE 1A CURB INLET TOP
REPLACE WITH REINF. CONC. MANHOLE TOP
L=3400 mm W=1300 mm
TOP ELEV. 406.030
SEE SHEET

STA. 0+116.475 LINE 3
BL STA. 1+527.854, 20.711 RT. (HARRY)
CONSTRUCT (1) TYPE II CURB INLET
L=1890 mm W=1020 mm
TOP ELEV. 401.905
SEE SHEET

STA. 0+000 LINE 1
BL STA. 1+084.914, 11.044 RT.
CONSTRUCT (2) TYPE II CURB INLETS SIDE BY SIDE
L=1890 mm W=1020 mm (EACH)
INSTALL 450 mm x 4.661 m STORM SEWER (RCP) (NE)
TOP ELEV. 406.039
SEE SHEET


STA. 0+100 LINE 2
BL STA. 1+488.695, 20.596 RT. (HARRY)
CONSTRUCT (1) TYPE II CURB INLET
L=1890 mm W=1020 mm
TOP ELEV. 402.126
SEE SHEET

STA. 0+000 LINE 8
BL STA. 1+119.748, 10.408 RT. (HARRY)
CONSTRUCT (2) TYPE II CURB INLETS SIDE BY SIDE
L=1890 mm W=1020 mm (EACH)
TOP ELEV. 405.990
SEE SHEET

STA. 0+106.860 LINE 2
BL STA. 1+494.396, 23.328 RT. (HARRY)
INSTALL 450 mm x 6.860 m STORM SEWER (RCP) (SE)
INSTALL 450 mm END SECTION
INSTALL 14.0 SQ. METERS HEAVY STONE RIP-RAP
SEE SHEET

STA. 0+100 LINE 3
BL STA. 1+511.971, 22.141 RT. (HARRY)
INSTALL 450 mm x 7.283 m STORM SEWER (RCP) (NE)
INSTALL 450 mm END SECTION
INSTALL 9.6 SQ. METERS HEAVY STONE RIP-RAP
SEE SHEET

STA. 0+107.283 LINE 3
BL STA. 1+518.746, 19.469 RT. (HARRY)
CONSTRUCT (1) TYPE II CURB INLET
L=1890 mm W=1020 mm
INSTALL 450 mm x 9.192 m STORM SEWER (RCP) (NE)
TOP ELEV. 401.902
SEE SHEET

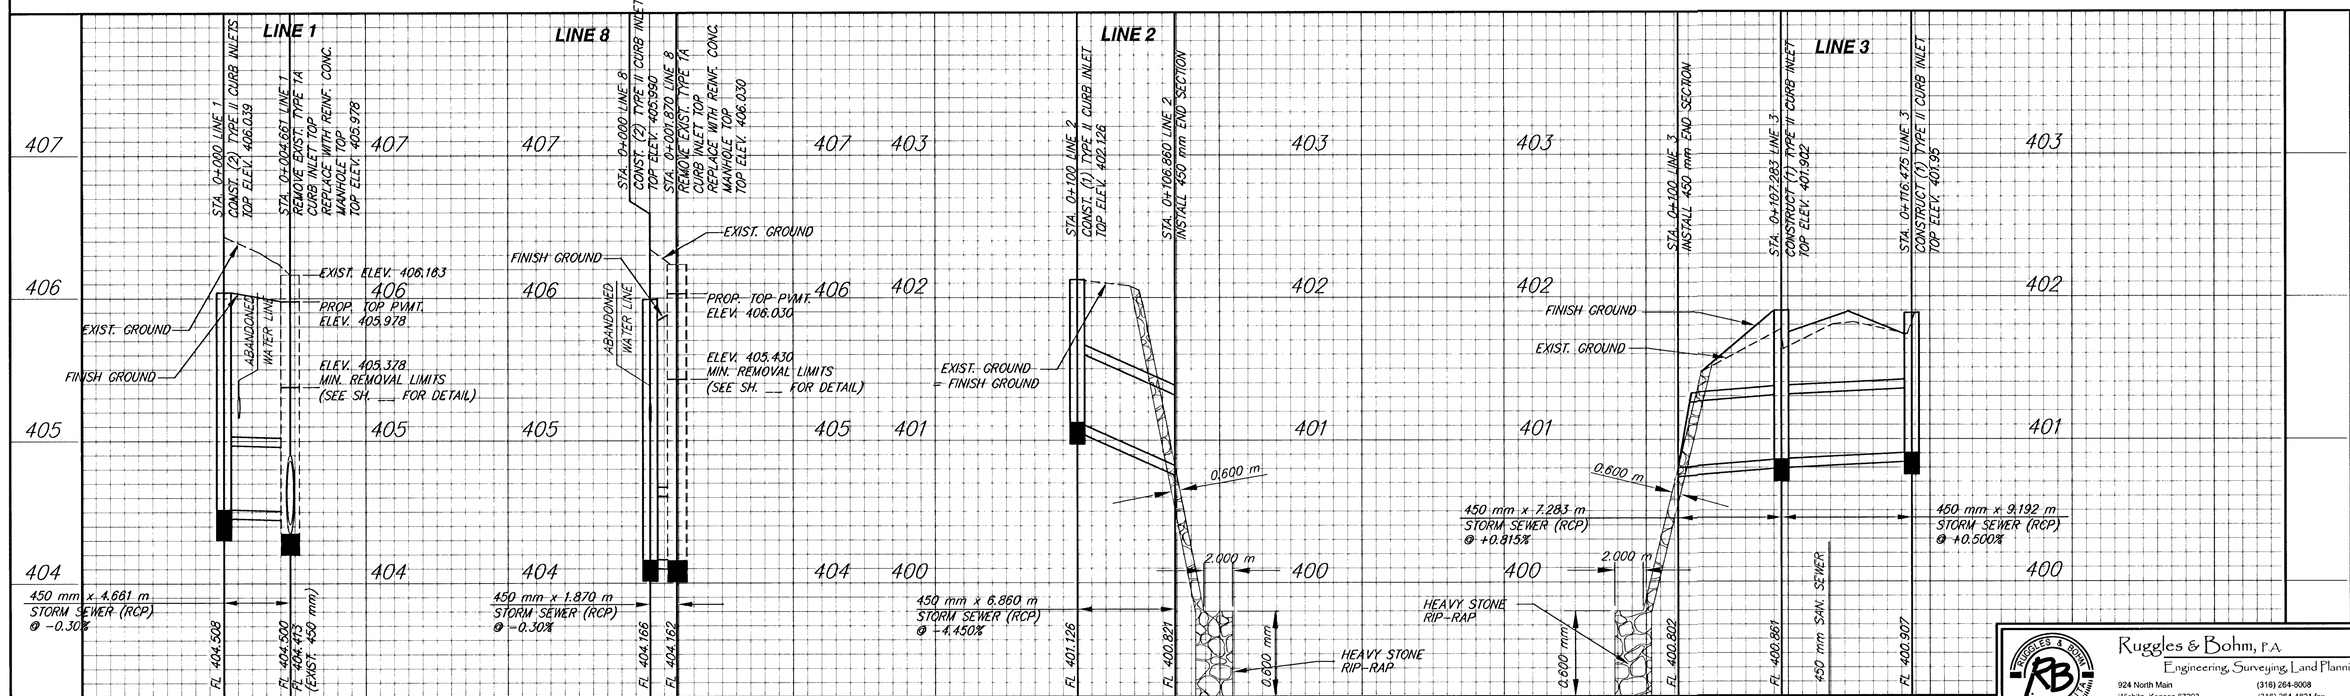

DESIGN	DRAWN	REVIEW
MWS	TEB	
UTILITY	DATE	REVISED
	Feb. 3, 2003	

PROJECT NUMBER 472-83685

DRAWING FILE SWS Profiles 1

HARRY STORM SEWER PLAN & PROFILE WICHITA, KANSAS

Ruggles & Bohm, P.A.
Engineering, Surveying, Land Planning
924 North Main
Wichita, Kansas 67203
www.rbkansas.com
(316) 264-8008
(316) 264-4821 fax
E-mail: info@rbkansas.com

RB JOB 1524T

SHEET 35 OF 92