FHWA REGION NO.	STATE	PROJECT NUMBER	FISCAL YEAR	SHEET NUMBER	TOTAL SHEETS
7	KANSAS	87N-0191-01	2002	36	92

BY	DATE
REFERENCES NOTED	
REFERENCES CHECKED	


STA. 0+001.577 LINE 4
BL STA. 0+911.397, 8.432 RT.
REMOVE EXIST. TYPE 1A CURB INLET TOP
REPLACE WITH REINF. CONC. MANHOLE TOP
L=3400 mm W=1300 mm
TOP ELEV. 406.474
SEE SHEET

STA. 0+000 LINE 5
BL STA. 0+948.424, 10.548 RT.
CONSTRUCT (2) TYPE II CURB INLETS SIDE BY SIDE
L=1890 mm W=1020 mm (EACH)
INSTALL 450 mm x 1.984 m STORM SEWER (RCP) (N)
TOP ELEV. 406.403
SEE SHEET

STA. 0+001.984 LINE 5
BL STA. 0+948.417, 8.564 RT.
REMOVE EXIST. TYPE 1A CURB INLET TOP
REPLACE WITH REINF. CONC. MANHOLE TOP
L=3400 mm W=1300 mm
TOP ELEV. 406.345
SEE SHEET

STA. 0+002.431 LINE 6
BL STA. 0+979.215, 8.559 RT.
REMOVE EXIST. TYPE 1A CURB INLET TOP
REPLACE WITH REINF. CONC. MANHOLE TOP
L=3400 mm W=1300 mm
TOP ELEV. 406.235
SEE SHEET

STA. 0+002.589 LINE 7
BL STA. 1+021.507, 8.518 RT.
REMOVE EXIST. TYPE 1A CURB INLET TOP
REPLACE WITH REINF. CONC. MANHOLE TOP
L=3400 mm W=1300 mm
TOP ELEV. 406.141
SEE SHEET

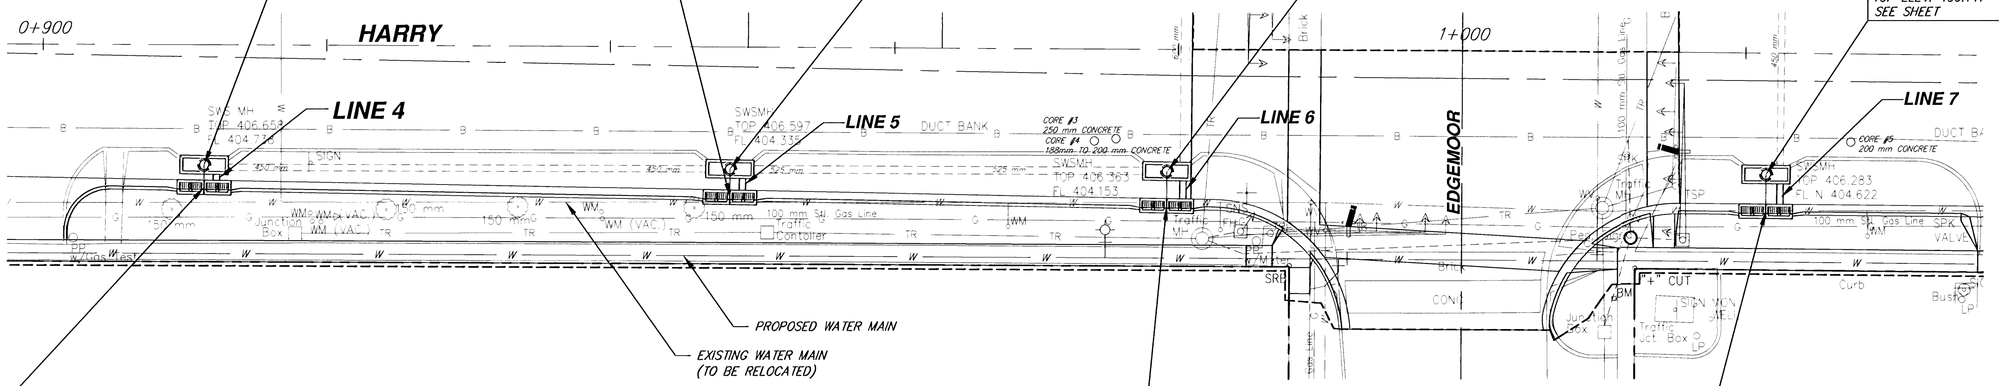


SCALE: 1:200 HORIZ.
1:20 VERT.

NOTE: REMOVE OLD WATER LINE AS NEEDED. ALL OPEN PIPE SHALL BE BLOCKED WITH MJ CAP AND THRUST BLOCK OR FILLED WITH CONCRETE

STA. 0+000 LINE 4
BL STA. 0+911.397, 10.009 RT.
CONSTRUCT (2) TYPE II CURB INLETS SIDE BY SIDE
L=1890 mm W=1020 mm (EACH)
INSTALL 450 mm x 1.577 m STORM SEWER (RCP) (N)
TOP ELEV. 406.546
SEE SHEET

STA. 0+000 LINE 6
BL STA. 0+979.215, 10.990 RT.
CONSTRUCT (2) TYPE II CURB INLETS SIDE BY SIDE
L=1890 mm W=1020 mm (EACH)
INSTALL 450 mm x 2.431 m STORM SEWER (RCP) (N)
TOP ELEV. 406.262
SEE SHEET

STA. 0+000 LINE 7
BL STA. 1+021.507, 11.107 RT.
CONSTRUCT (2) TYPE II CURB INLETS SIDE BY SIDE
L=1890 mm W=1020 mm (EACH)
INSTALL 450 mm x 2.589 m STORM SEWER (RCP) (N)
TOP ELEV. 406.166
SEE SHEET

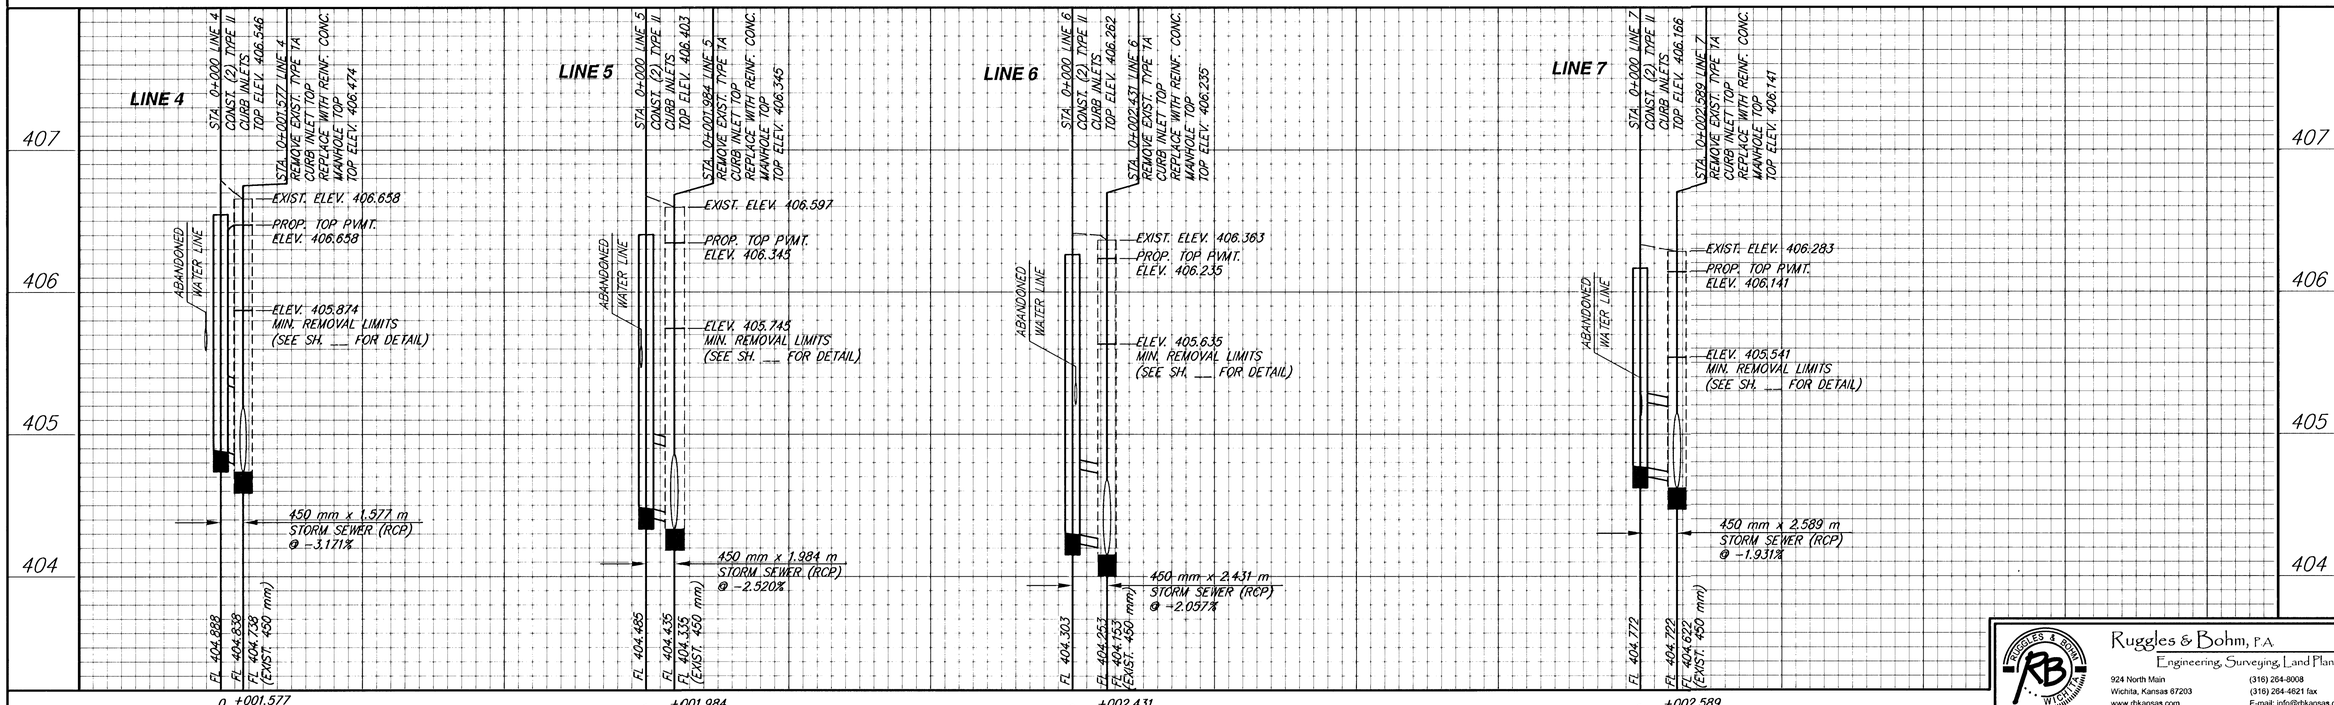

DESIGN	DRAWN	REVIEW
MWS	TEB	
UTILITY	DATE	REVISED
	Feb. 3, 2003	

PROJECT NUMBER 472-83685
DRAWING FILE SWS Profiles 2

HARRY
STORM SEWER PLAN & PROFILE
WICHITA, KANSAS

Ruggles & Bohm, P.A.
Engineering, Surveying, Land Planning
924 North Main
Wichita, Kansas 67203
www.rbkansas.com
(316) 264-8008
(316) 264-4621 fax
E-mail: info@rbkansas.com

RB JOB 1524T
SHEET 36 OF 92