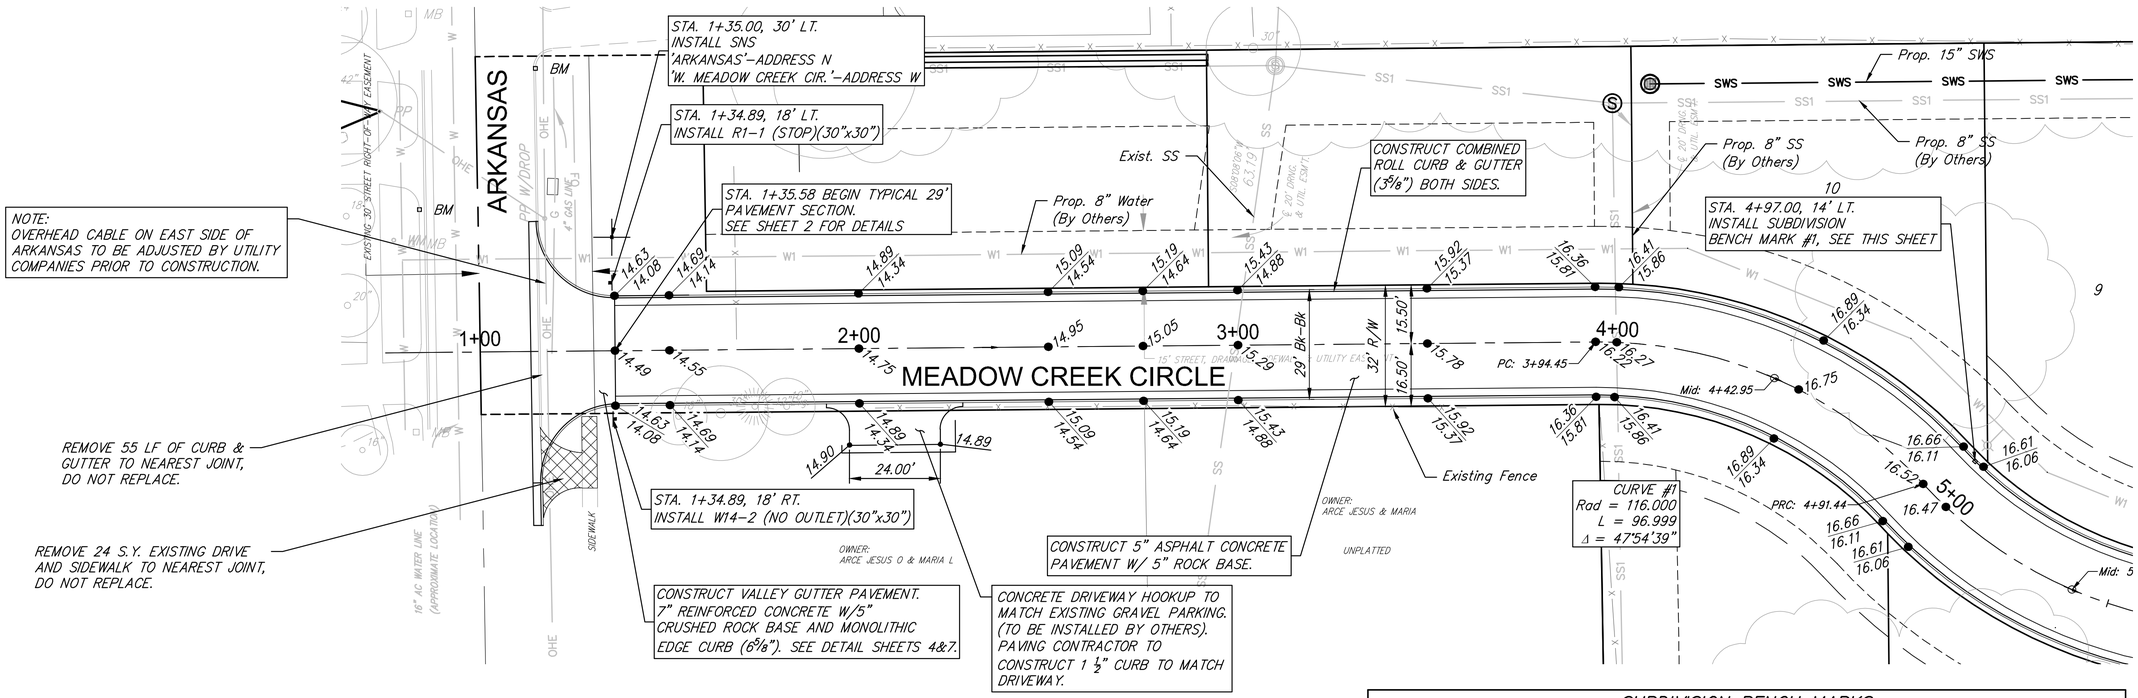

NOTES:

CURB GRADES INDICATED ON THIS SHEET ARE TOP OF FULL HEIGHT CURB. CURB INSTALLED SHALL BE ROLL CURB UNLESS OTHERWISE INDICATED.

20' 0 10' 20'

SUBDIVISION BENCH MARKS

NO.	STREET & STATION	OFFSET FROM CL	DESCRIPTION	ELEVATION
1	MEADOW CREEK CIR., STA. 4+97	14' LT.	North curb in front of FH at common property line between Lots 9 & 10.	

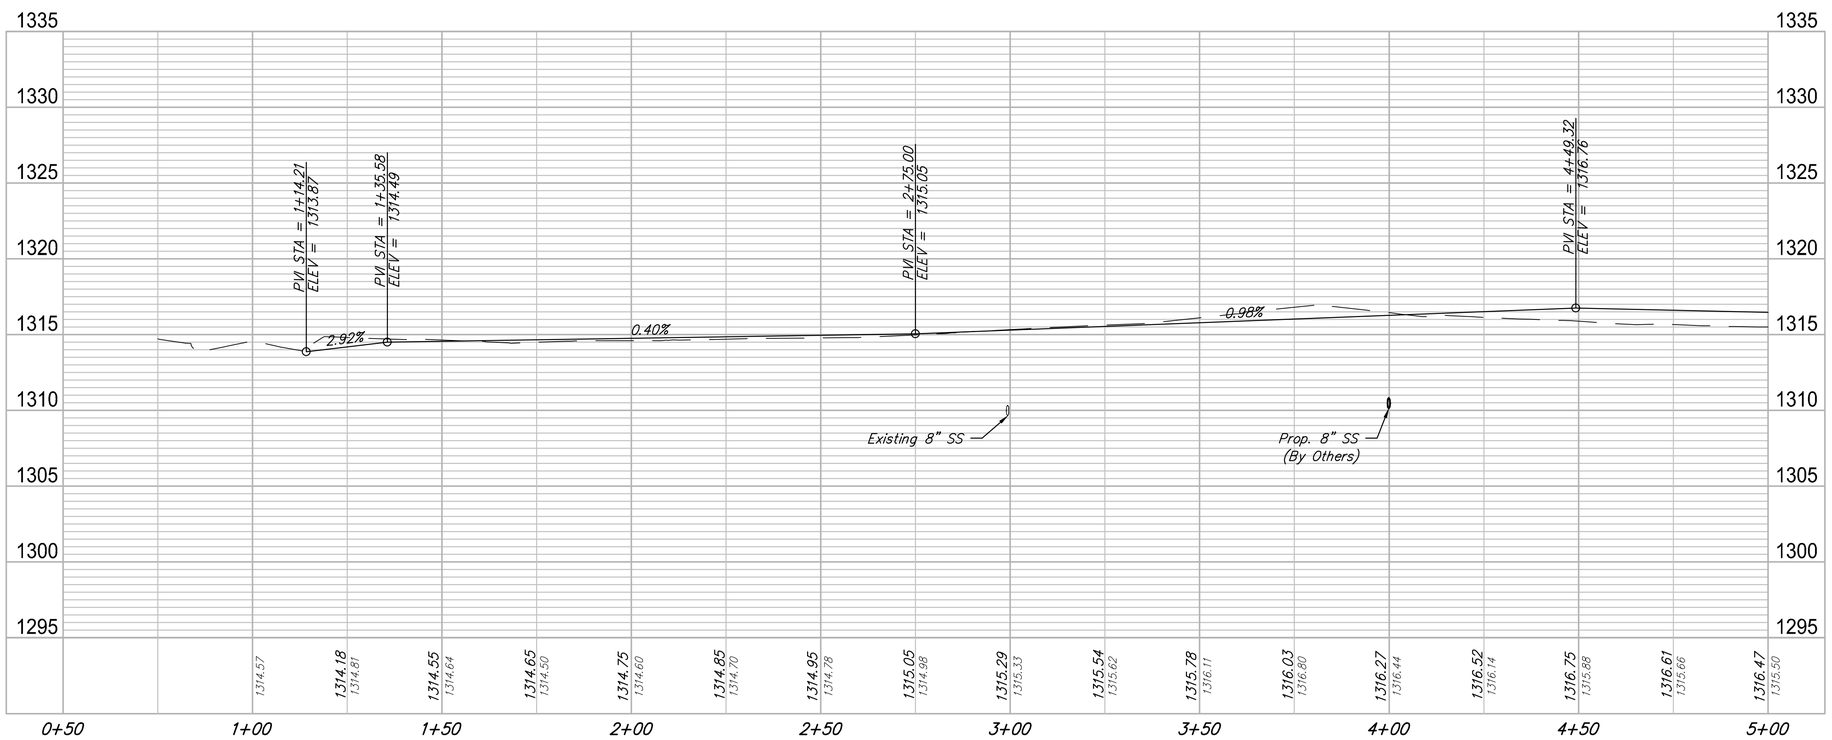

RUGGLES BOHM
ENGINEERING | SURVEYING | LANDSCAPE ARCHITECTURE | ENVIRONMENT
155 NORTH MAIN WICHITA, KANSAS 67202 P 316.265.9400 F 316.265.9415
WWW.RUGGLESBOHM.COM

REVIEW	7-19-2017
DATE	.
DESIGN	KWL
DRAWN	DS
PROJECT NUMBER	472-85379
DRAWING FILE	MEADOW CREEK CIR (1 of 2)

Chisholm Cove Addition
Meadow Creek Circle (1 of 2)
Wichita, Kansas

RB JOB 4866E

SHEET 7 OF 20

F:\Projects\Projects 4800-4899\4866E (Chisholm Cove Engineering)\Plans\Paving\MEADOW CREEK CIR (1 of 2).dwg