

BY	DATE
REFERENCES NOTED	
REFERENCES CHECKED	

FHWA REGION NO.	STATE	PROJECT NUMBER	FISCAL YEAR	SHEET NUMBER	TOTAL SHEETS
7	KANSAS	87 N-0191-01	2002	51	92

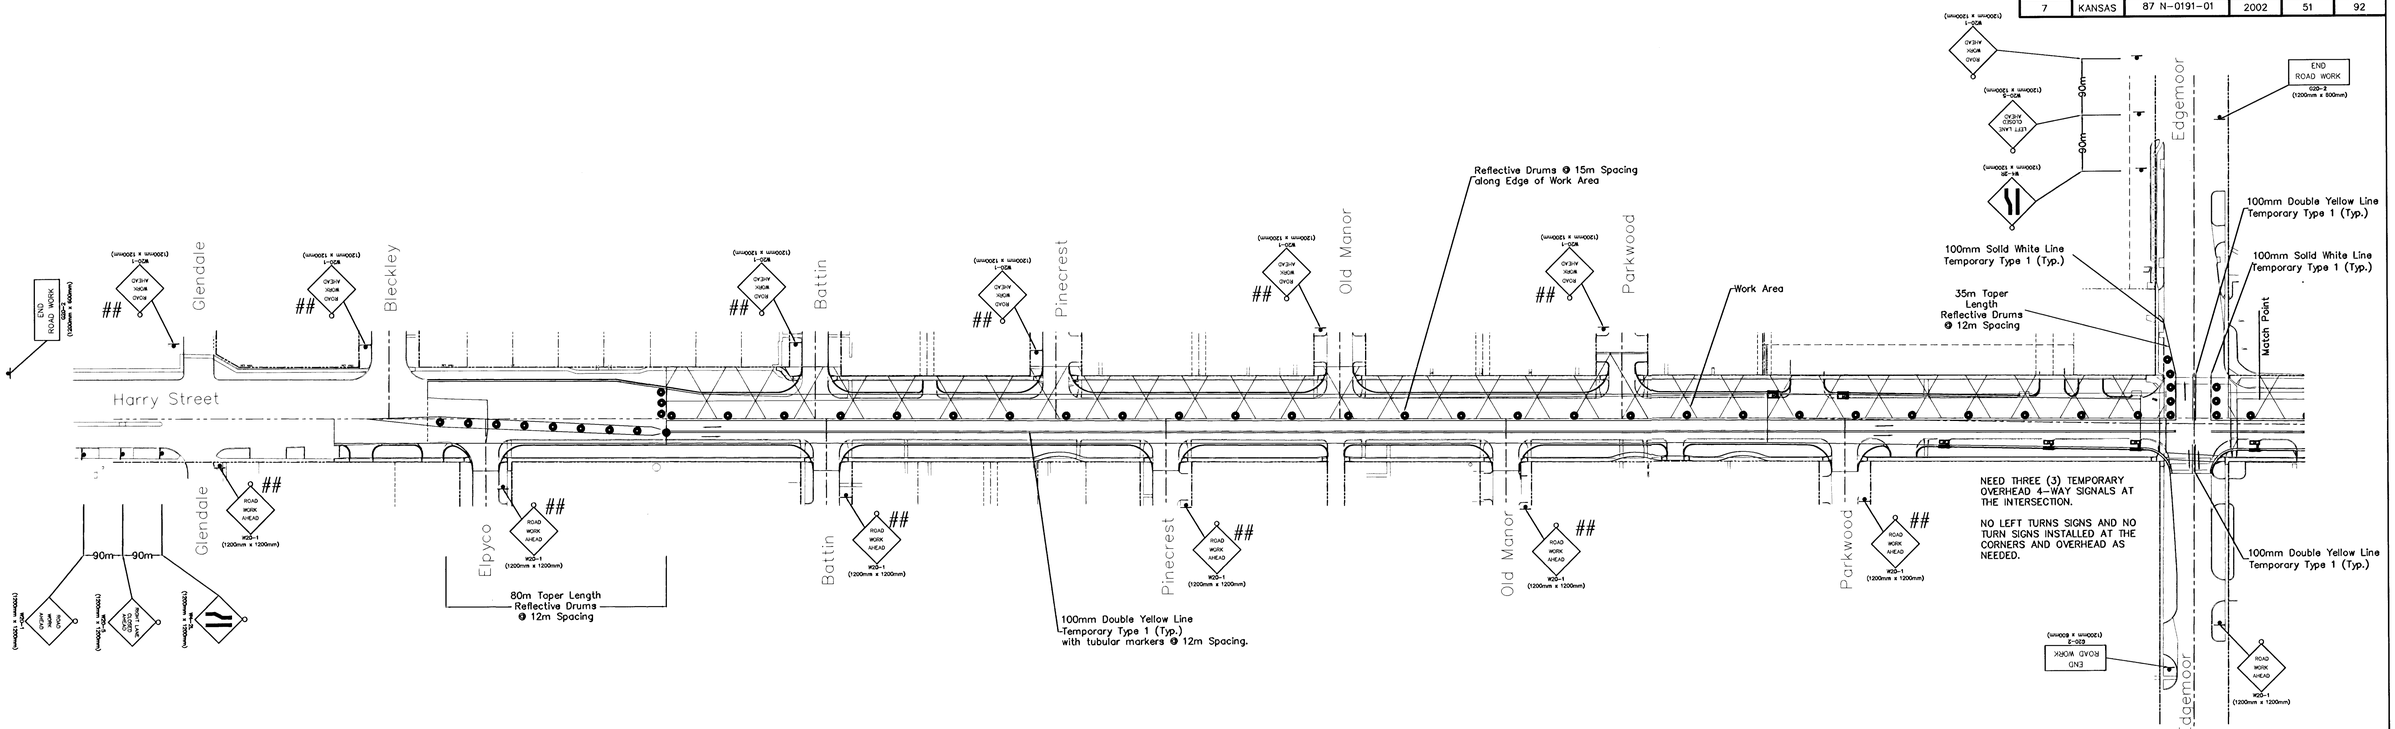

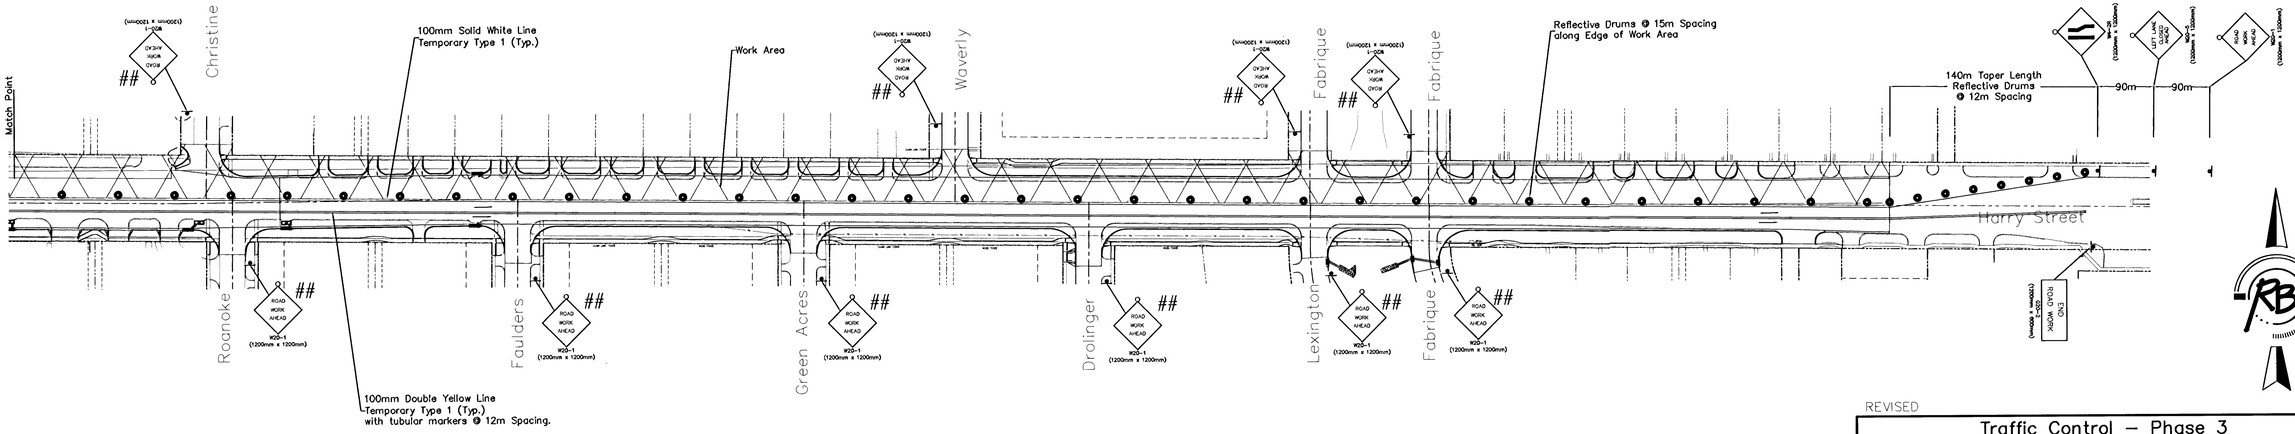

ADVANCE WARNING SIGNS PLACED AT FIRST INTERSECTION FROM HARRY (NORTH OR SOUTH). INSTALL W20-3 AS APPLICABLE.

Taper Formula

L = (SW)/1.6 for speeds of 70 km/h or more

L = (WS^2)/157 for speed of 60 km/h or less

Where:
L = minimum length of taper
S = numerical value of posted speed prior to work
W = width of offset

Legend

- Type III Barricade
- Type B Warning Light
- Reflective Barrels/Drums
- Sign
- Traffic Flow

REVISED

Traffic Control – Phase 3
Harry Street – Oliver to Woodlawn
WICHITA, KANSAS

Ruggles & Bohm, P.A.
Engineering, Surveying, Land Planning
924 North Main
Wichita, Kansas 67203
www.rbkansas.com
(316) 264-8008
(316) 264-4621 fax
E-mail: info@rbkansas.com

DESIGN	MWS	R&B JOB	1524T
DRAWN	MWS		
REVIEW		SHEET	51
UTILITY		OF	92
DRAWING FILE	traffic-control3.dwg	PROJECT NUMBER	475-83685
DATE	Feb. 3, 2003		