

BY	DATE
REFERENCES NOTED	
REFERENCES CHECKED	

FHWA REGION NO.	STATE	PROJECT NUMBER	FISCAL YEAR	SHEET NUMBER	TOTAL SHEETS
7	KANSAS	87N-0191-01	2002	58	92

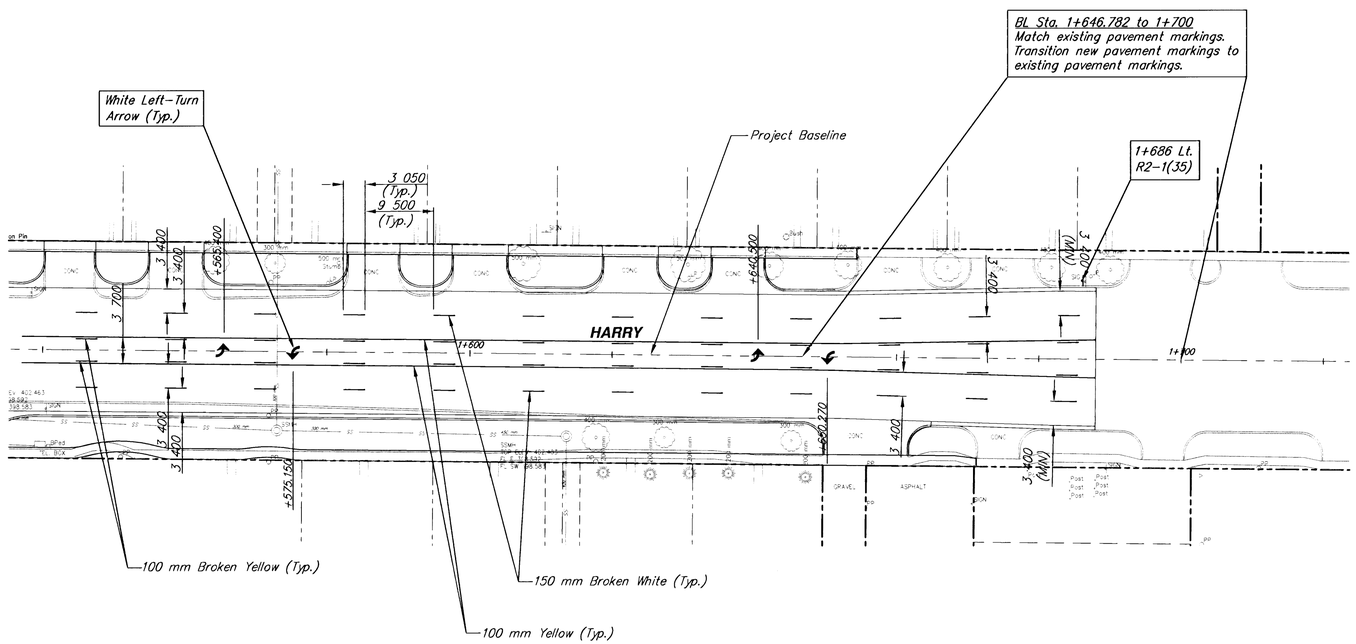

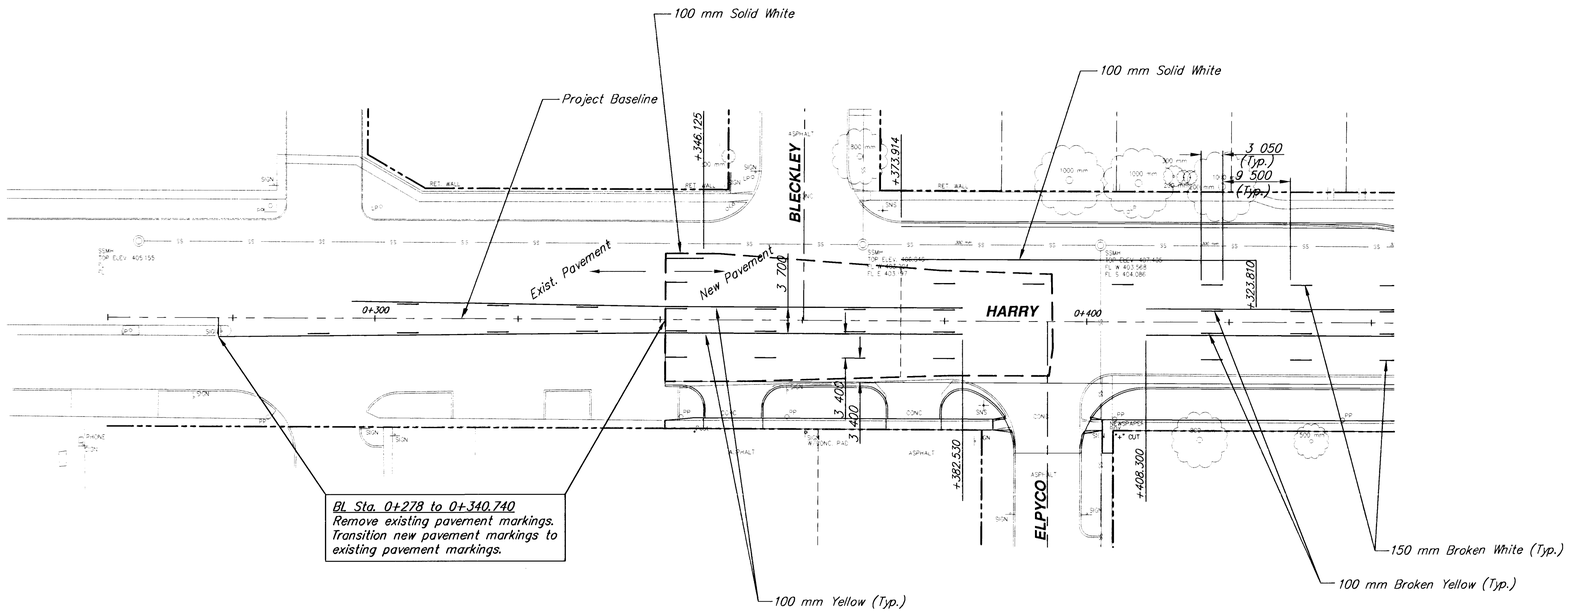

NOTE:
1. CONTRACTOR TO RETURN ALL EXISTING STREET AND TRAFFIC SIGNS TO THE TRAFFIC DEPARTMENT AT 1801 S. McCLEAN. CONTACT ALAN TIGARD @ 268-4029 BEFORE DELIVERY.
2. PAVEMENT MARKING WORN OR REMOVED FOR TRAFFIC CONTROL DURING CONSTRUCTION TO BE REPLACED. SUBSIDIARY TO BID ITEM "PAVEMENT MARKING".

SCALE
10 0 10 20
PLAN: Lat. & Long. (meters)

PAVEMENT MARKING AND SIGNAGE
HARRY – STA. 1+540 TO END
WICHITA, KANSAS

Ruggles & Bohm, P.A.
Engineering, Surveying, Land Planning
924 North Main
Wichita, Kansas 67203
www.rbkansas.com
(316) 264-8008
(316) 264-4621 fax
E-mail: info@rbkansas.com

DESIGN MWS
DRAWN TEB
REVIEW
UTILITY
DATE Feb. 3, 2003
FED. JOB NO.
SHEET 58 OF 92
DRAWING FILE Mark03
PROJECT NUMBER 472-83685