
FHWA REGION NO.	STATE	PROJECT NUMBER	FISCAL YEAR	SHEET NUMBER	TOTAL SHEETS
7	KANSAS	87N-0191-01	2002	61	92

BY	DATE
REFERENCES NOTED	
REFERENCES CHECKED	

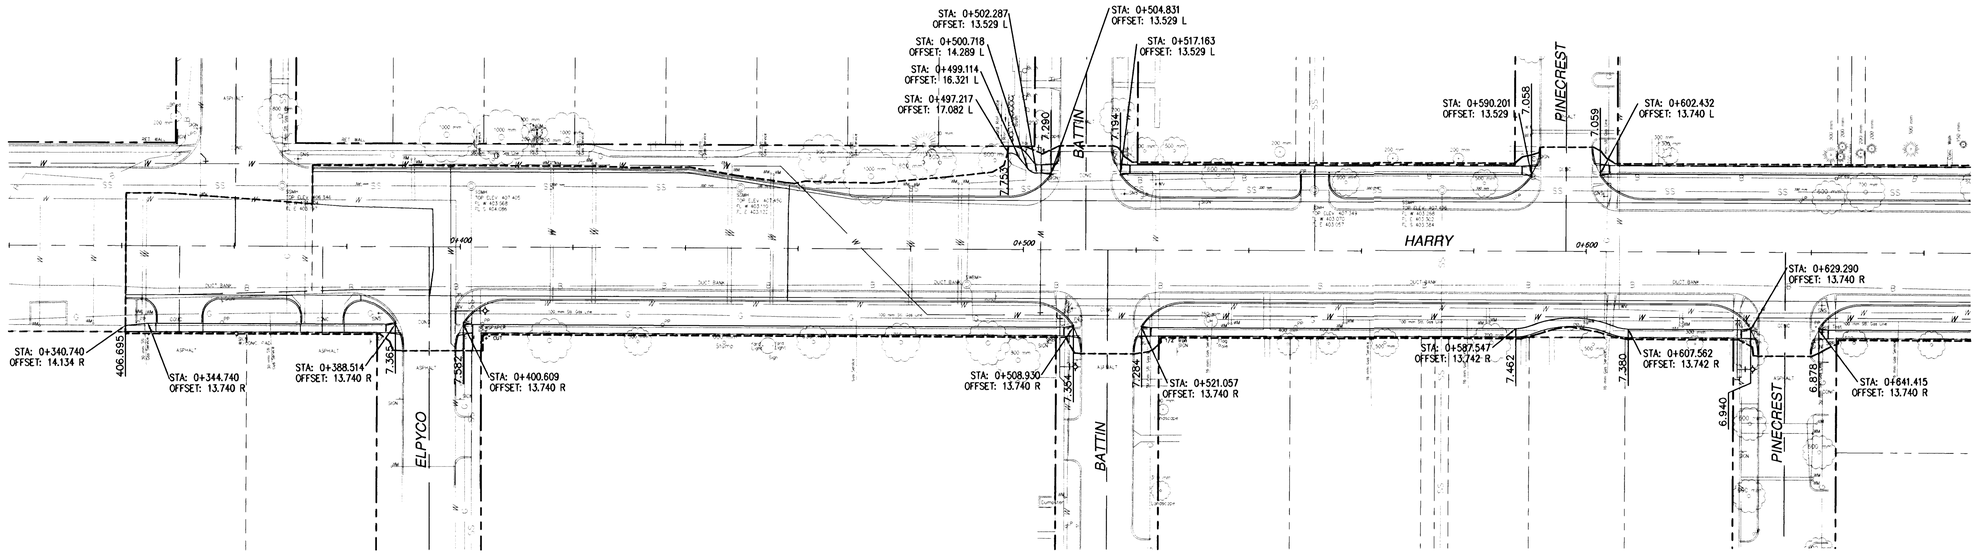

3.400 = ELEVATION OF WALK

SCALE
1:50

SIDEWALK LAYOUT
HARRY – OLIVER TO WOODLAWN
WICHITA, KANSAS

Ruggles & Bohm, P.A.
Engineering, Surveying, Land Planning
924 North Main
Wichita, Kansas 67203
www.rbkansas.com
(316) 264-8008
(316) 264-4621 fax
E-mail: info@rbkansas.com

DESIGN: MWS
DRAWN: TEB
REVIEW:
UTILITY:
DATE: Feb. 3, 2003
RB JOB: 1504T

DRAWING FILE: walk_design1
PROJECT NUMBER: 472-83685

SHEET 61 OF 92