
FHWA REGION NO.	STATE	PROJECT NUMBER	FISCAL YEAR	SHEET NUMBER	TOTAL SHEETS
7	KANSAS	87N-0191-01	2002	62	92

BY	DATE
REFERENCES NOTED	
REFERENCES CHECKED	

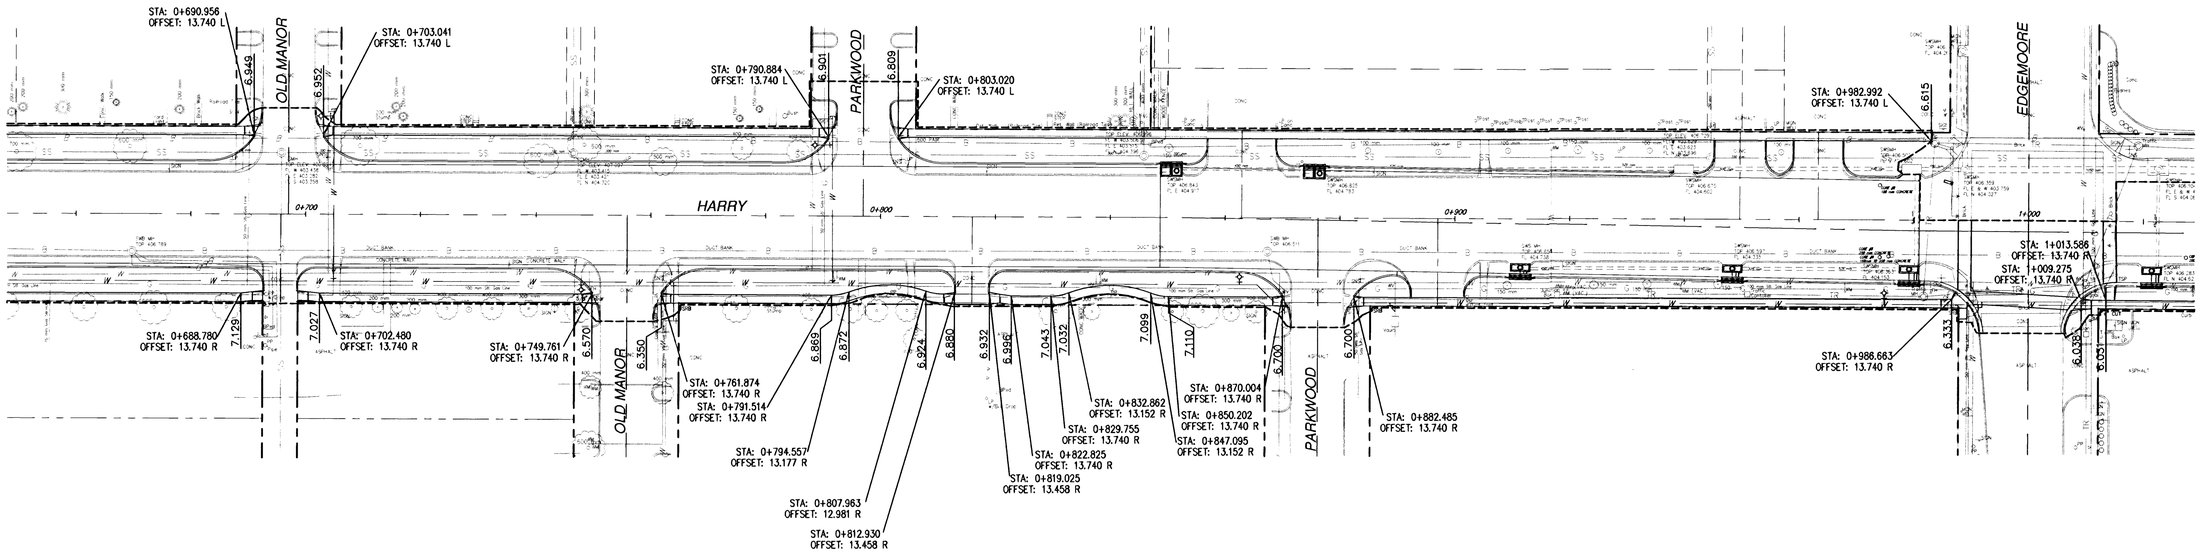

SCALE
1:50

SIDEWALK LAYOUT
HARRY – OLIVER TO WOODLAWN
WICHITA, KANSAS

Ruggles & Bohm, P.A.
Engineering, Surveying, Land Planning
924 North Main
Wichita, Kansas 67203
www.rbkansas.com
(316) 264-8008
(316) 264-4621 fax
E-mail: info@rbkansas.com

DRAWING FILE	PROJECT NUMBER
walk_design2	472-83685

DESIGN MWS
DRAWN TEB
REVIEW
UTILITY
DATE Feb. 3, 2003

RB JOB 1524T

SHEET 62 OF 92