
FHWA REGION NO.	STATE	PROJECT NUMBER	FISCAL YEAR	SHEET NUMBER	TOTAL SHEETS
7	KANSAS	87N-0191-01	2002	63	92

BY	DATE
REFERENCES NOTED	
REFERENCES CHECKED	

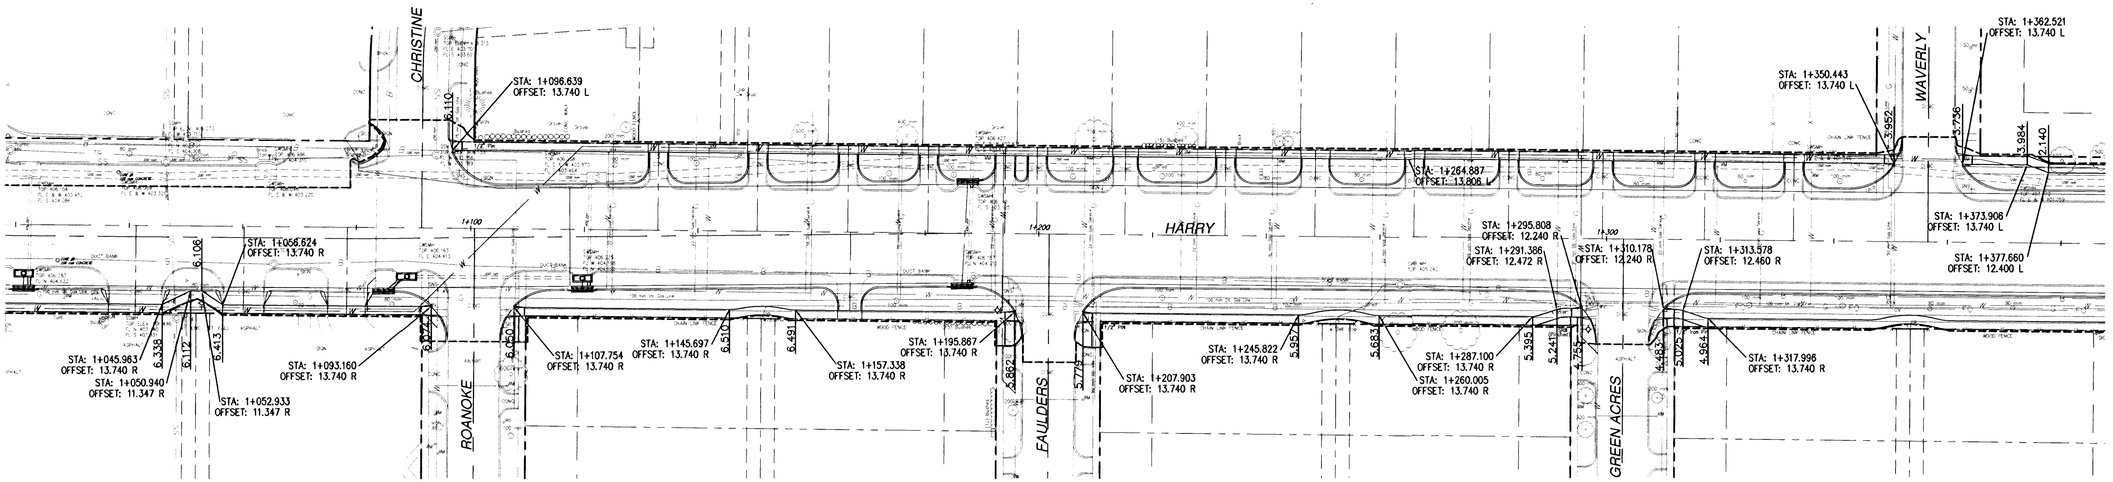

SCALE
1:50

3.400 = ELEVATION OF WALK

SIDEWALK LAYOUT
HARRY – OLIVER TO WOODLAWN
WICHITA, KANSAS

Ruggles & Bohm, P.A.
Engineering, Surveying, Land Planning
924 North Main
Wichita, Kansas 67203
www.rbkansas.com
(316) 264-8008
(316) 264-4621 fax
E-mail: info@rbkansas.com

DESIGN	MWS	R&B JOB	1524T
DRAWN	TEB		
REVIEW		SHEET	63
UTILITY		OF	92
DRAWING FILE	walk_design3	PROJECT NUMBER	472-83685
DATE	Feb. 3, 2003		