
FHWA REGION NO.	STATE	PROJECT NUMBER	FISCAL YEAR	SHEET NUMBER	TOTAL SHEETS
7	KANSAS	87N-0191-01	2002	65	92

BY	DATE
REFERENCES NOTED	
REFERENCES CHECKED	

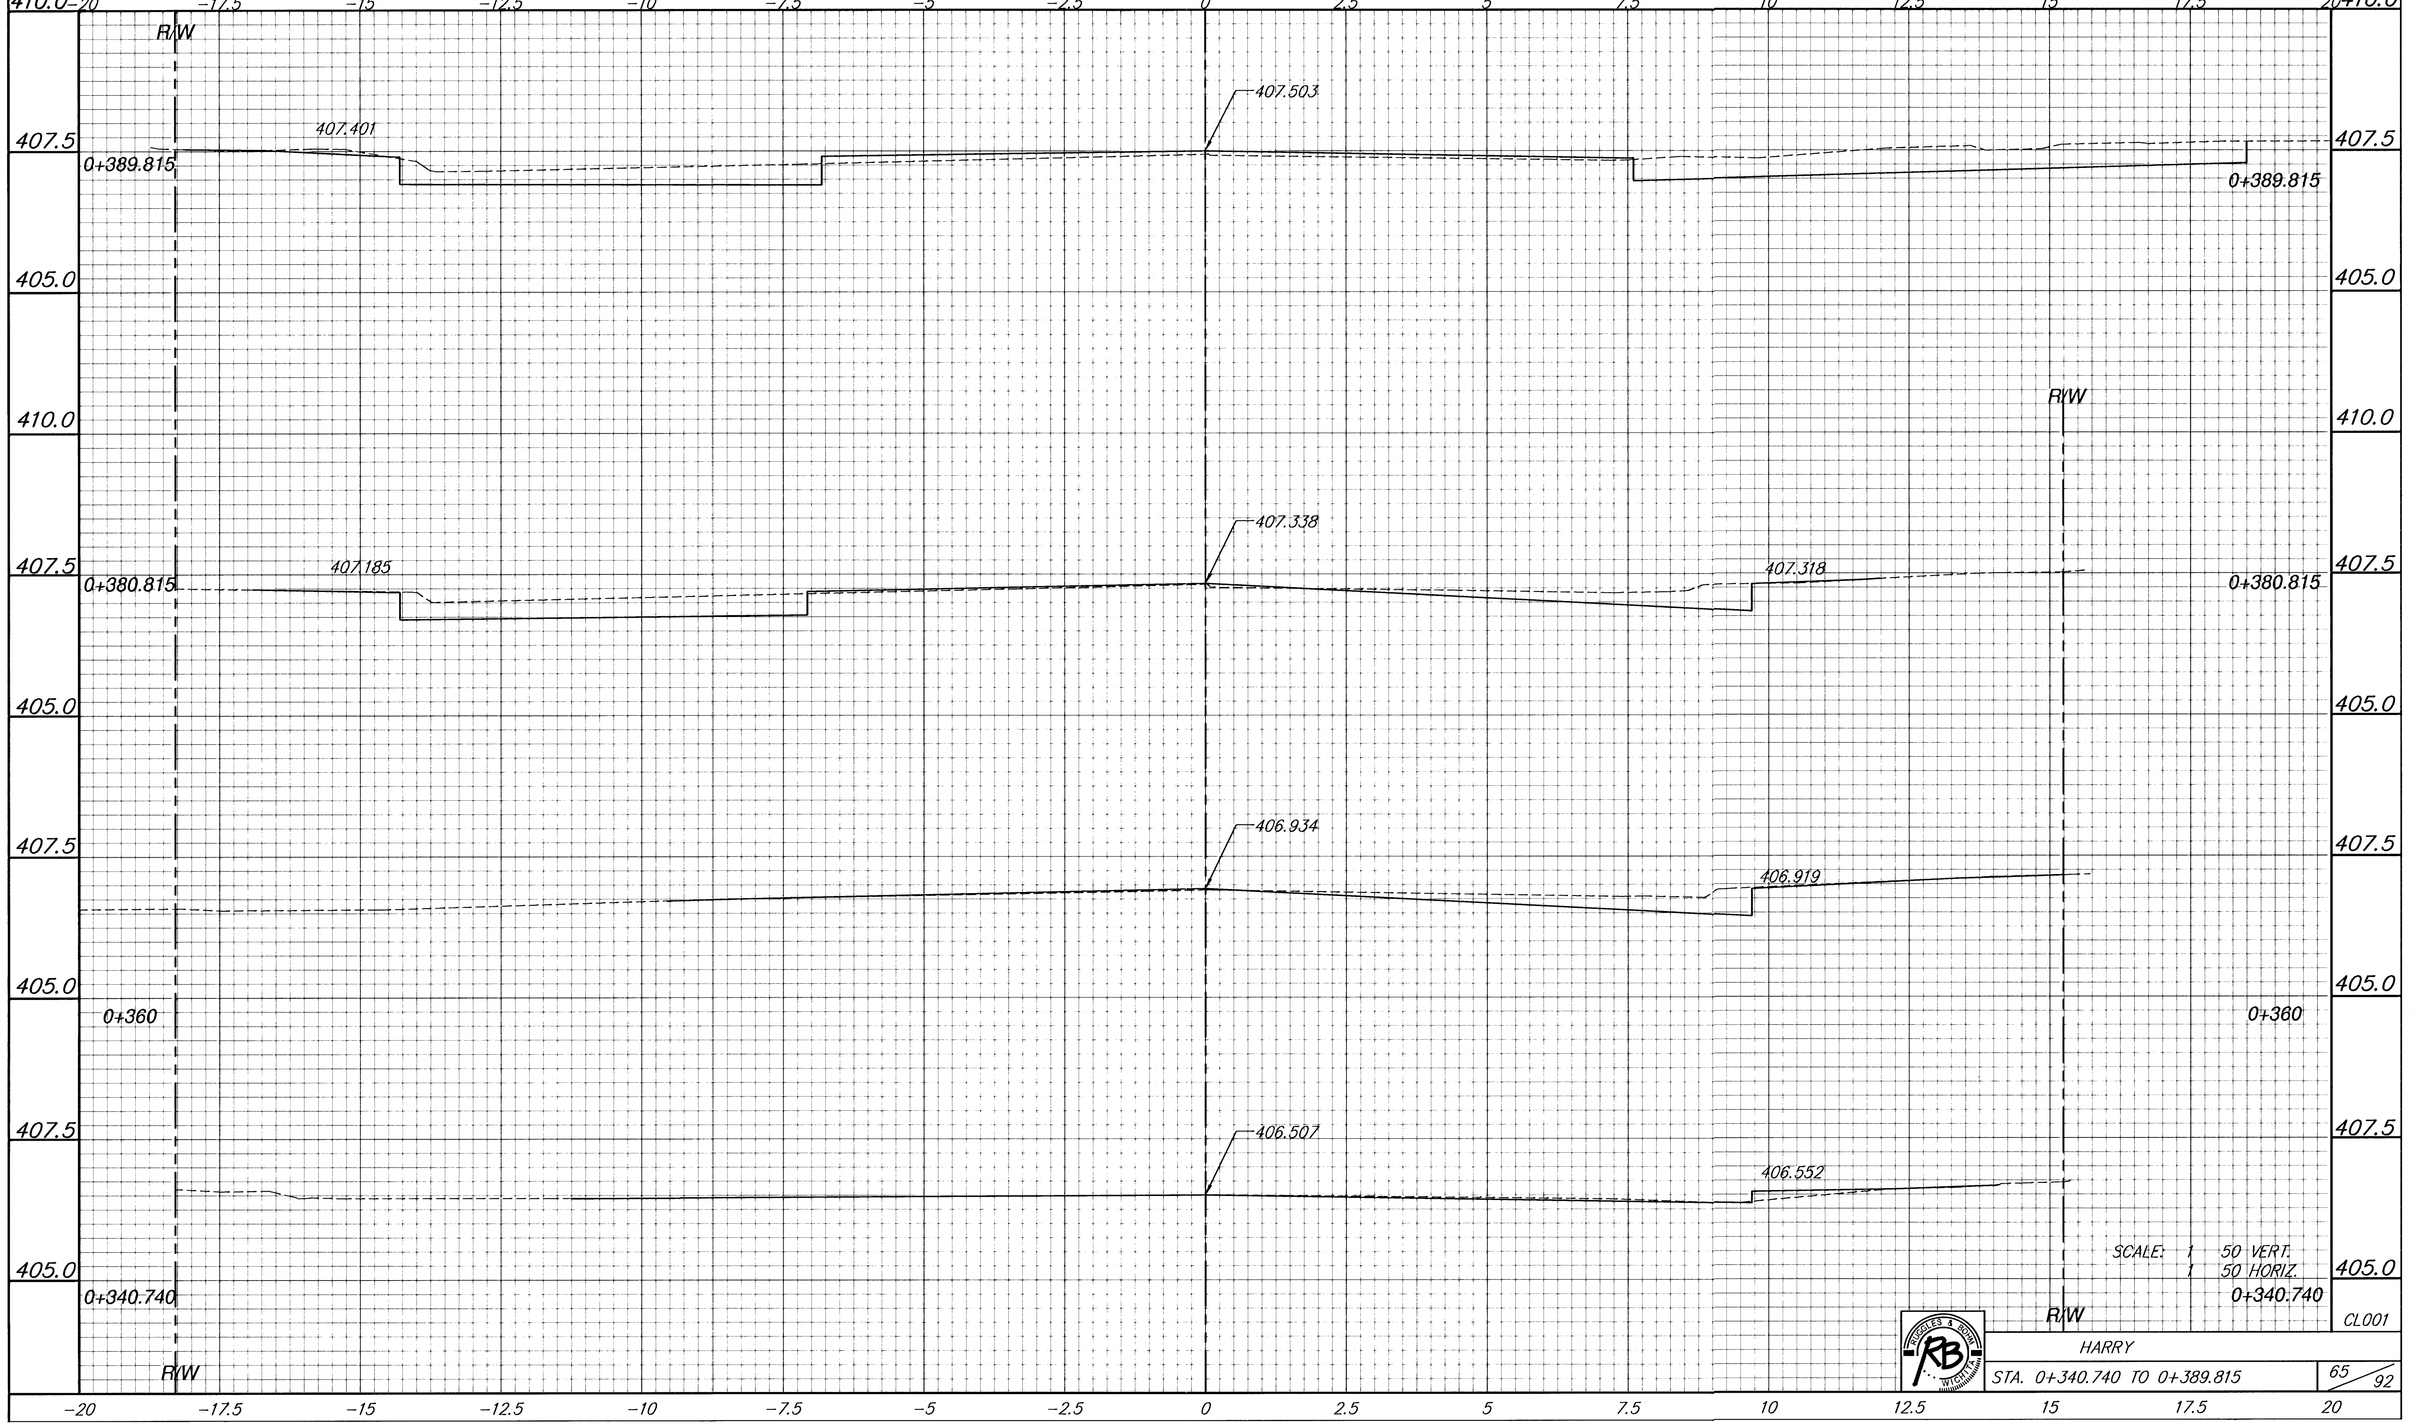

SCALE: 1 50 VERT.
1 50 HORIZ.

CL001

HARRY

STA. 0+340.740 TO 0+389.815

65 / 92