
FHWA REGION NO.	STATE	PROJECT NUMBER	FISCAL YEAR	SHEET NUMBER	TOTAL SHEETS
7	KANSAS	87N-0191-01	2002	69	92

DATE	BY	REFERENCES NOTED	REFERENCES CHECKED

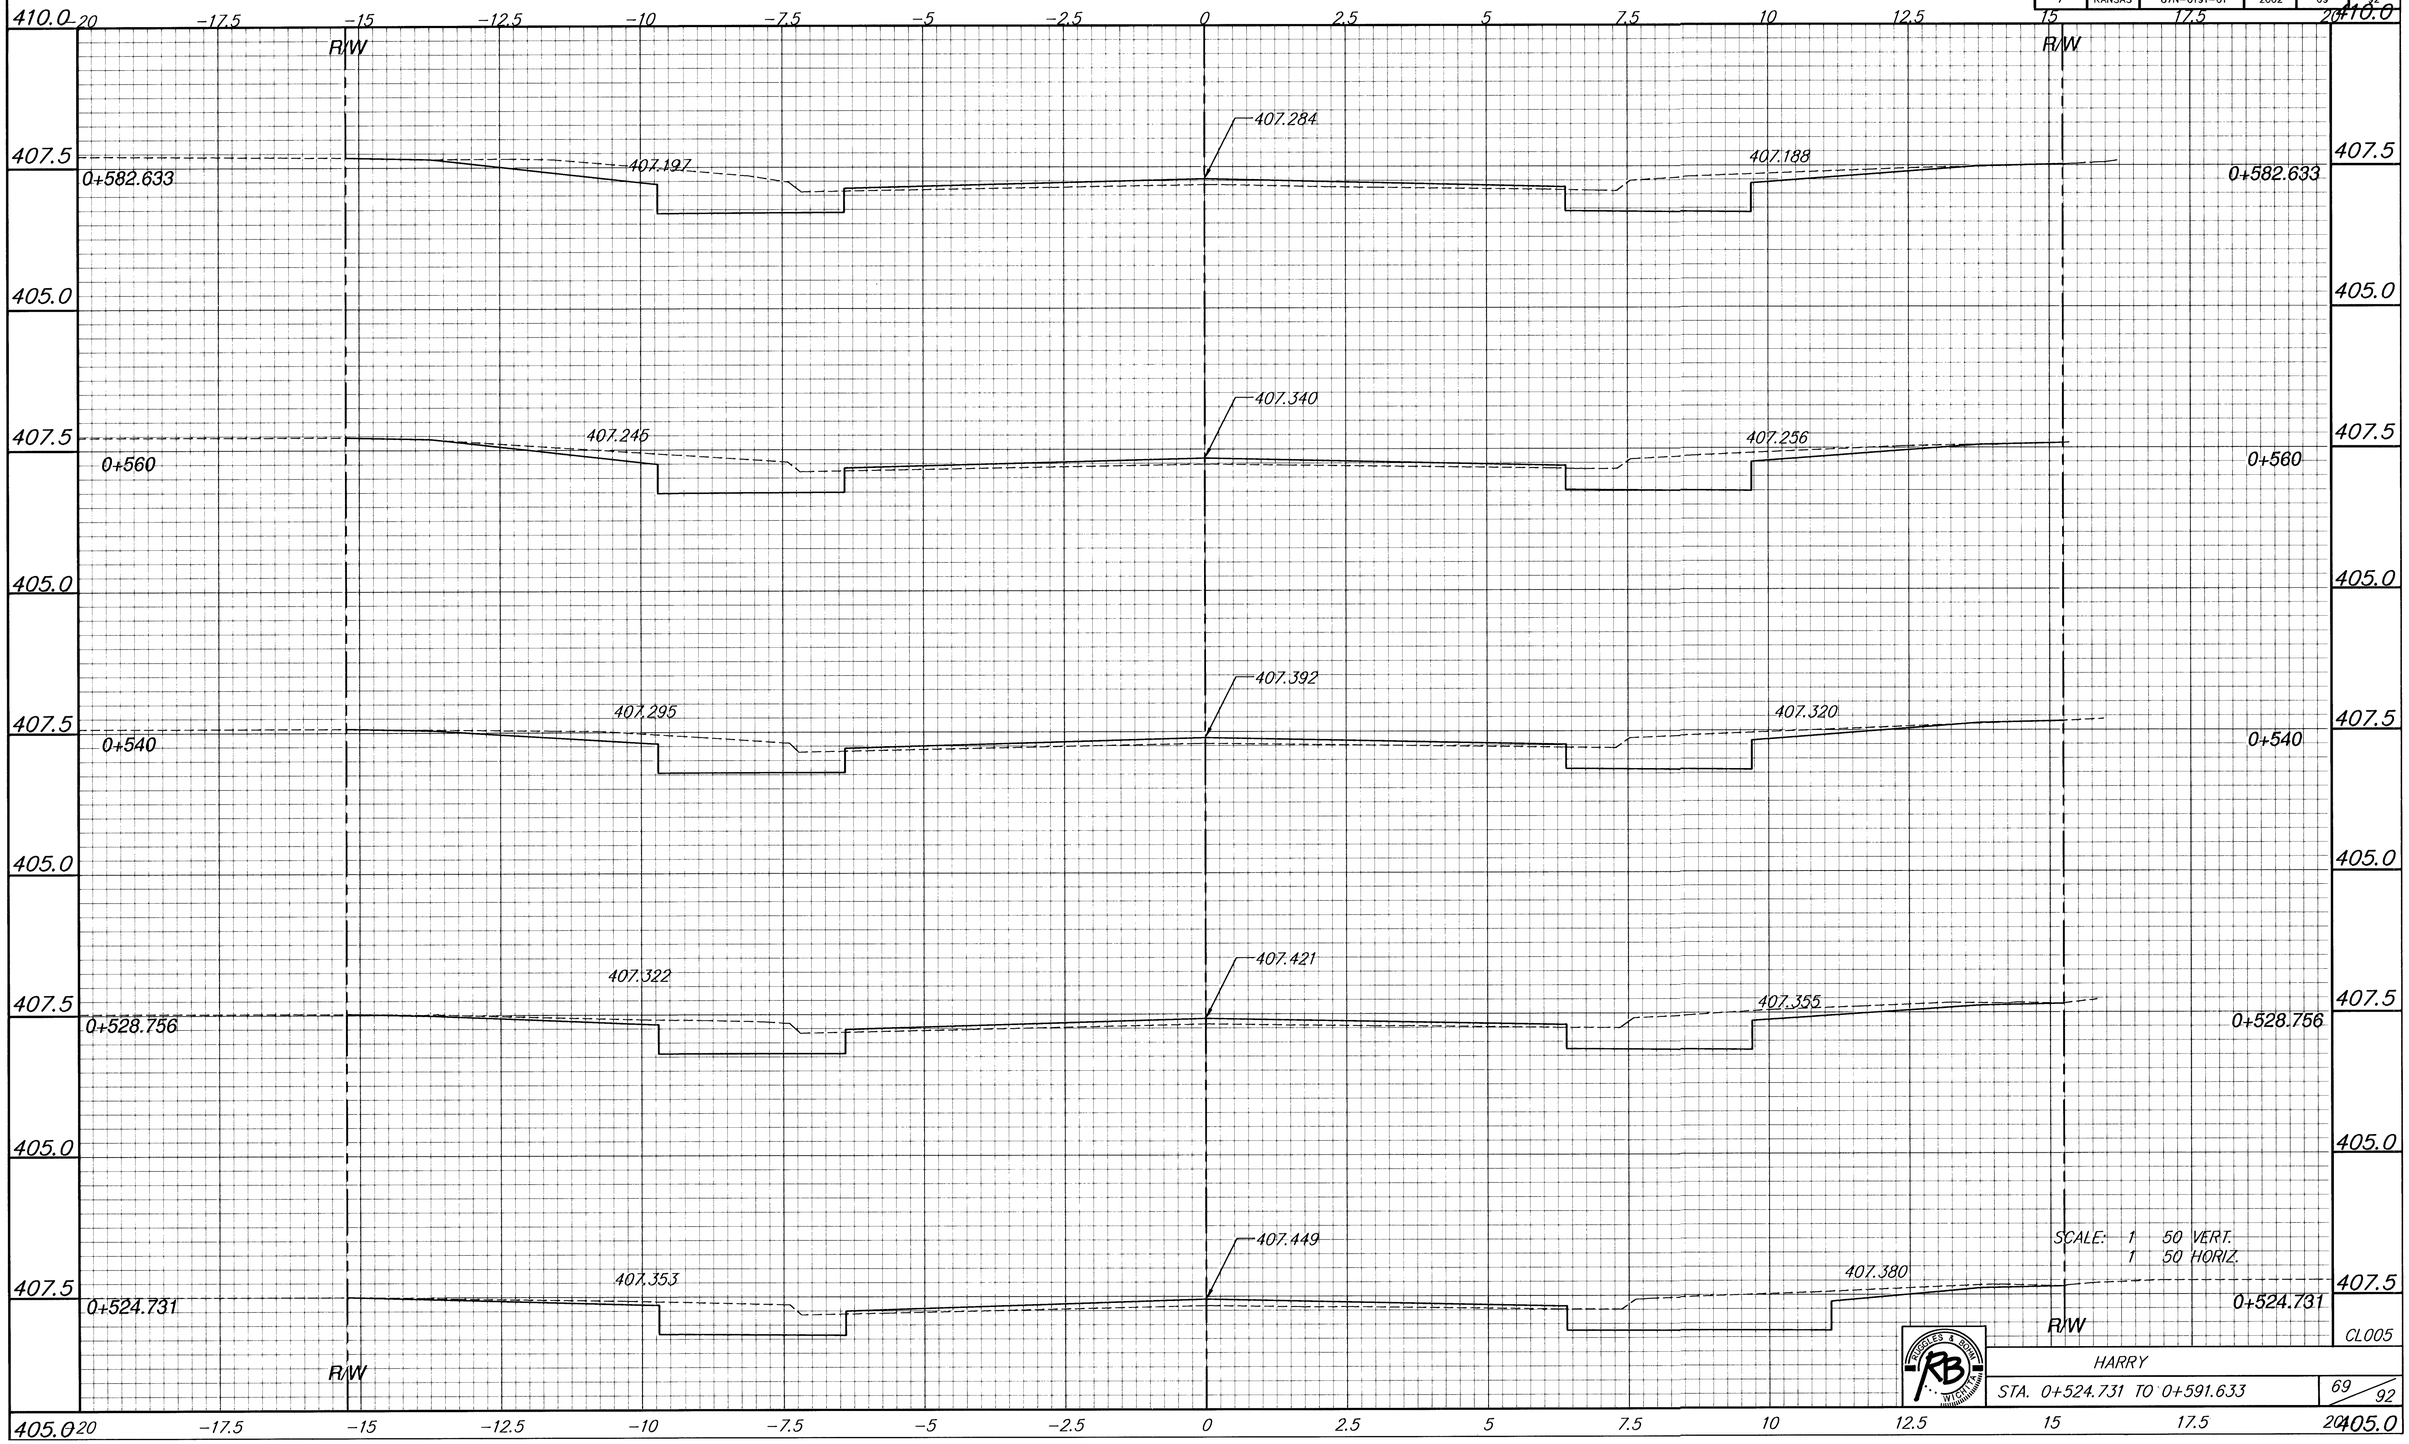

SCALE: 1 50 VERT.
1 50 HORIZ.

RUGGLES & BOOTH WICHITA

HARRY

STA. 0+524.731 TO 0+591.633

69 / 92

CL005