REFER TO SHEET G-0.01 FOR STANDARD DRAWING LEGEND

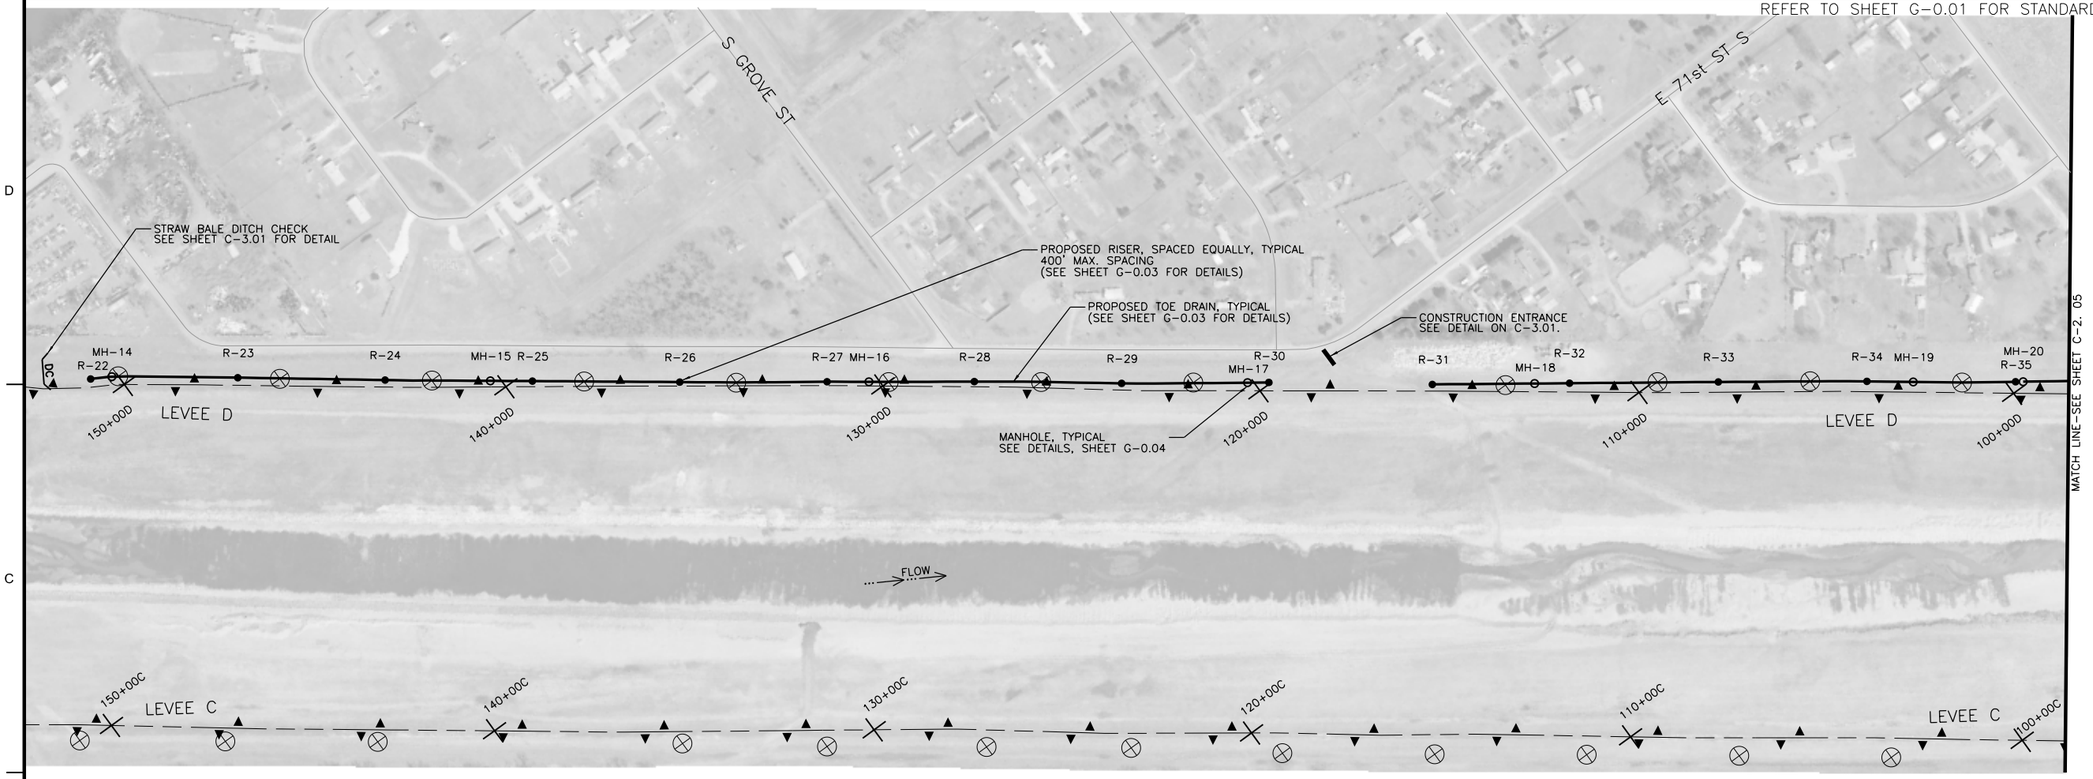

RISER/MANHOLE COORDINATES		
POINT NAME	NORTHING	EASTING
MH-14	1643269	1656370
MH-15	1642672	1657173
MH-16	1642082	1657980
MH-17	1641493	1658788
MH-18	1641045	1659400
MH-19	1640461	1660212
MH-20	1640291	1660447
R-22	1643297	1656321
R-23	1643071	1656638

RISER/MANHOLE COORDINATES		
POINT NAME	NORTHING	EASTING
R-24	1642837	1656949
R-25	1642606	1657262
R-26	1642376	1657575
R-27	1642147	1657891
R-28	1641919	1658206
R-29	1641687	1658518
R-30	1641460	1658834
R-31	1641202	1659180
R-32	1640991	1659475

RISER/MANHOLE COORDINATES		
POINT NAME	NORTHING	EASTING
R-33	1640763	1659795
R-34	1640534	1660113
R-35	1640302	1660431

RISER/MANHOLE COORDINATES AND TOE-DRAIN PIPE INVERT ELEVATIONS ARE BASED LIDAR TOPOGRAPHIC DATA AND MAY REQUIRE MINOR HORIZONTAL AND VERTICAL ADJUSTMENTS TO BE MADE IN THE FIELD. ANY FIELD CHANGES TO THE TOE-DRAIN ALIGNMENT OR PIPE INVERTS SHALL BE APPROVED BY THE CITY OF WICHITA'S STORMWATER ENGINEER.

200' 100' 0 200'
GRAPHIC SCALE

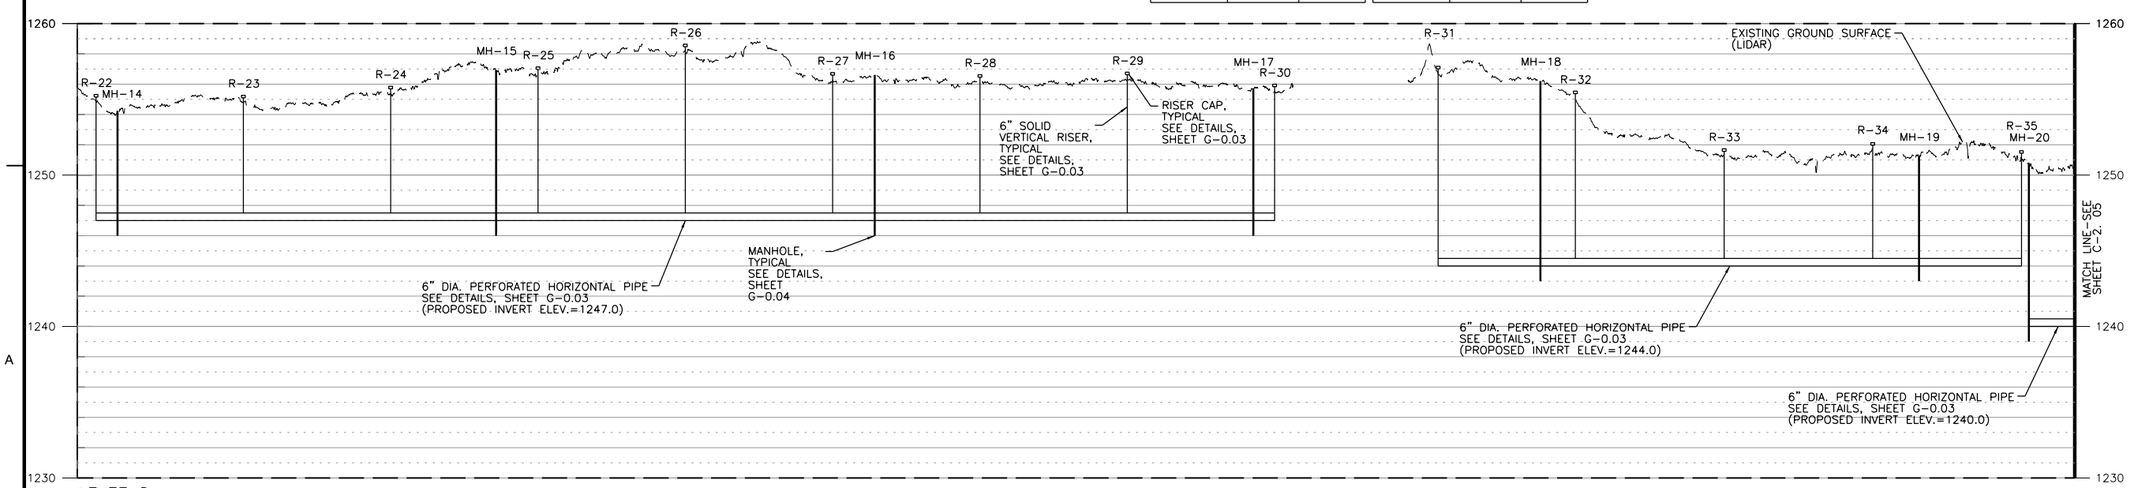

PROFILE SCALE (40:1 EXAGGERATION):
HORIZONTAL: 1"=200'
VERTICAL: 1"=5'

MARK	DESCRIPTION	DATE	APPR.

amec
AMEC Earth & Environmental, Inc.
1129 SW Wanamaker
Topeka, Kansas 66604
Phone: (785) 272-2103
Fax: (785) 272-0678

CITY OF WICHITA

LOWER LEVEE "D" TOE DRAIN INSTALLATION
WICHITA-VALLEY CENTER LOCAL FLOOD PROTECTION PROJECT
WICHITA, KANSAS

PREPARED FOR
THE CITY OF WICHITA, KANSAS
455 N. Main
Wichita, KS 67202

LAWRENCE J. SAMPLE
LICENSED
15855
KANSAS
8/13/12
PROFESSIONAL ENGINEER

DESIGNED BY: Larry Sample, PE		DATE: 08-13-2012
DWN BY: RES	CKD BY: LBK	APP BY: L. SAMPLE

FILE NAME: 10_C-2.4.dgn

AMEC PROJ. NO. 5-6150-0001

LEVEE TOE DRAIN PLAN AND PROFILE

C-2.04

SHEET 10 OF 17