REFER TO SHEET G-0.01 FOR STANDARD DRAWING LEGEND

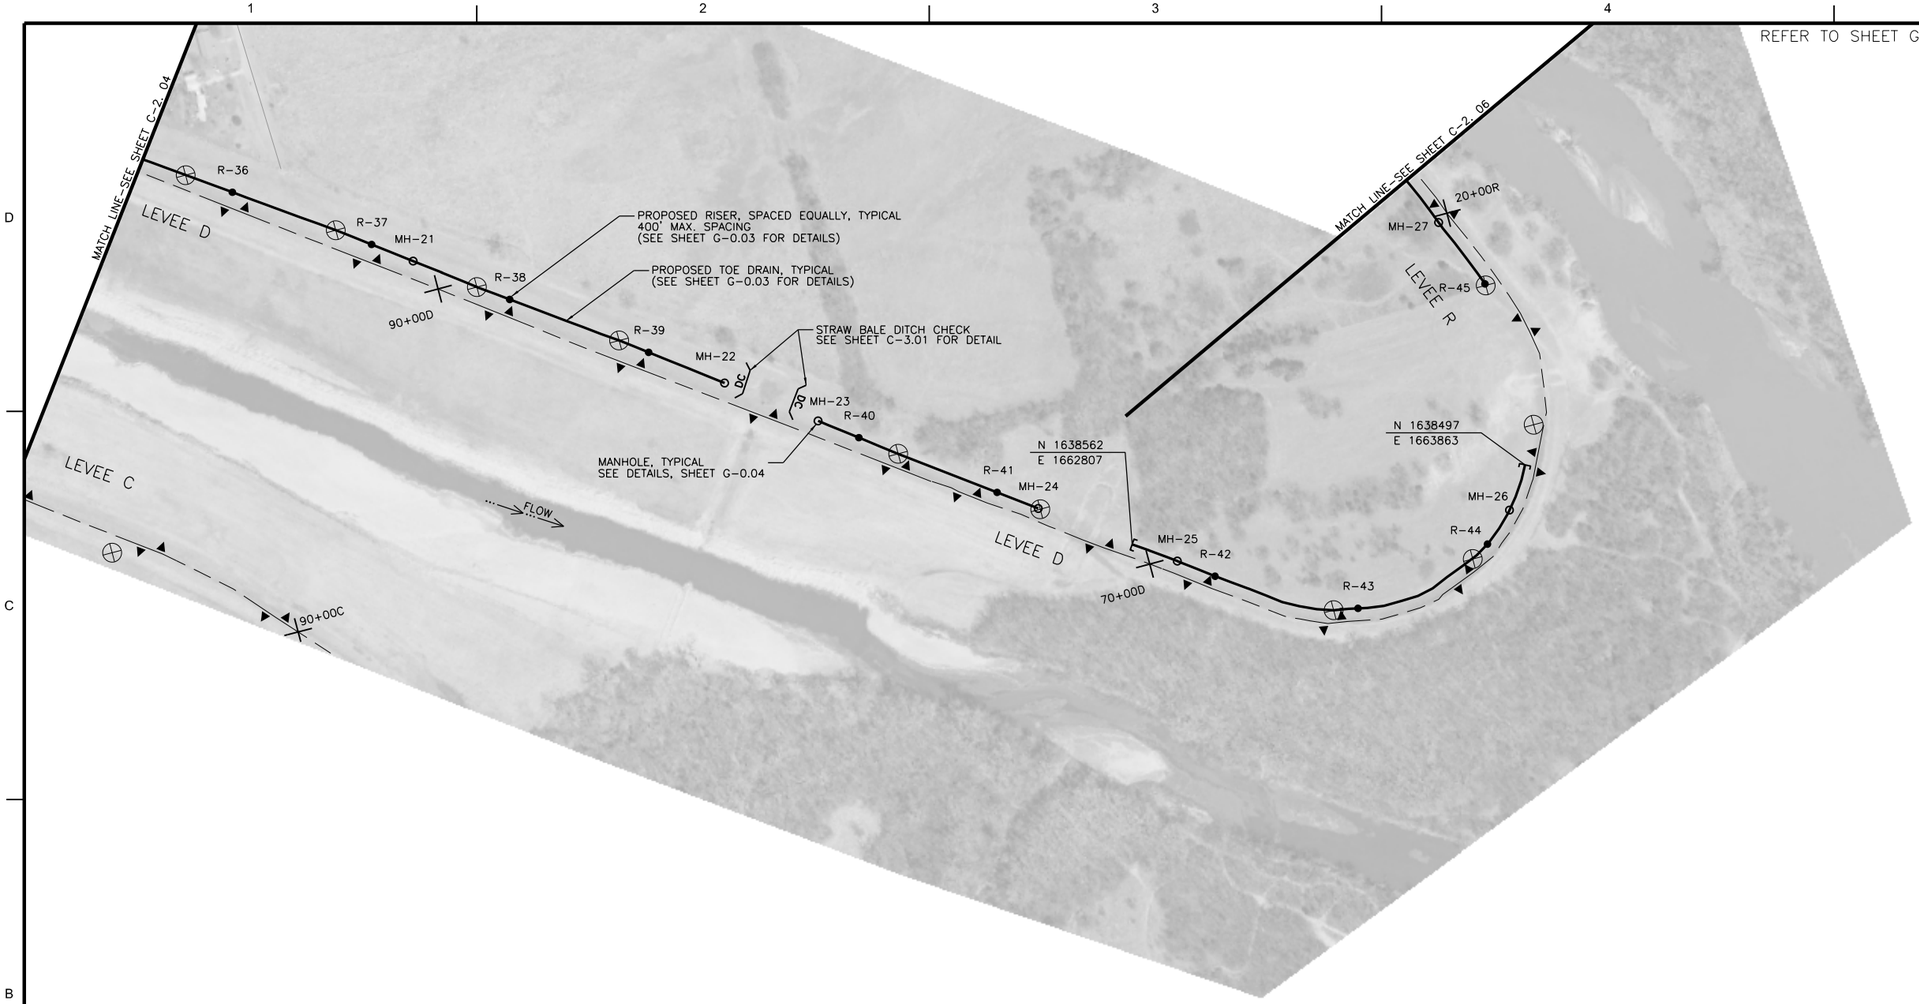

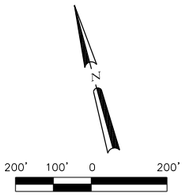

RISER/MANHOLE COORDINATES		
POINT NAME	NORTHING	EASTING
MH-21	1639777	1661166
MH-22	1639253	1661877
MH-23	1639092	1662090
MH-24	1638718	1662591
MH-25	1638489	1662910
MH-26	1638392	1663793
MH-27	1639174	1663808
R-36	1640076	1660752
R-37	1639848	1661071
R-38	1639613	1661386
R-39	1639383	1661704
R-40	1639022	1662182
R-41	1638787	1662498
R-42	1638425	1662996
R-43	1638245	1663339
R-44	1638320	1663713
R-45	1638986	1663885

RISER/MANHOLE COORDINATES AND TOE-DRAIN PIPE INVERT ELEVATIONS ARE BASED LIDAR TOPOGRAPHIC DATA AND MAY REQUIRE MINOR HORIZONTAL AND VERTICAL ADJUSTMENTS TO BE MADE IN THE FIELD. ANY FIELD CHANGES TO THE TOE-DRAIN ALIGNMENT OR PIPE INVERTS SHALL BE APPROVED BY THE CITY OF WICHITA'S STORMWATER ENGINEER.

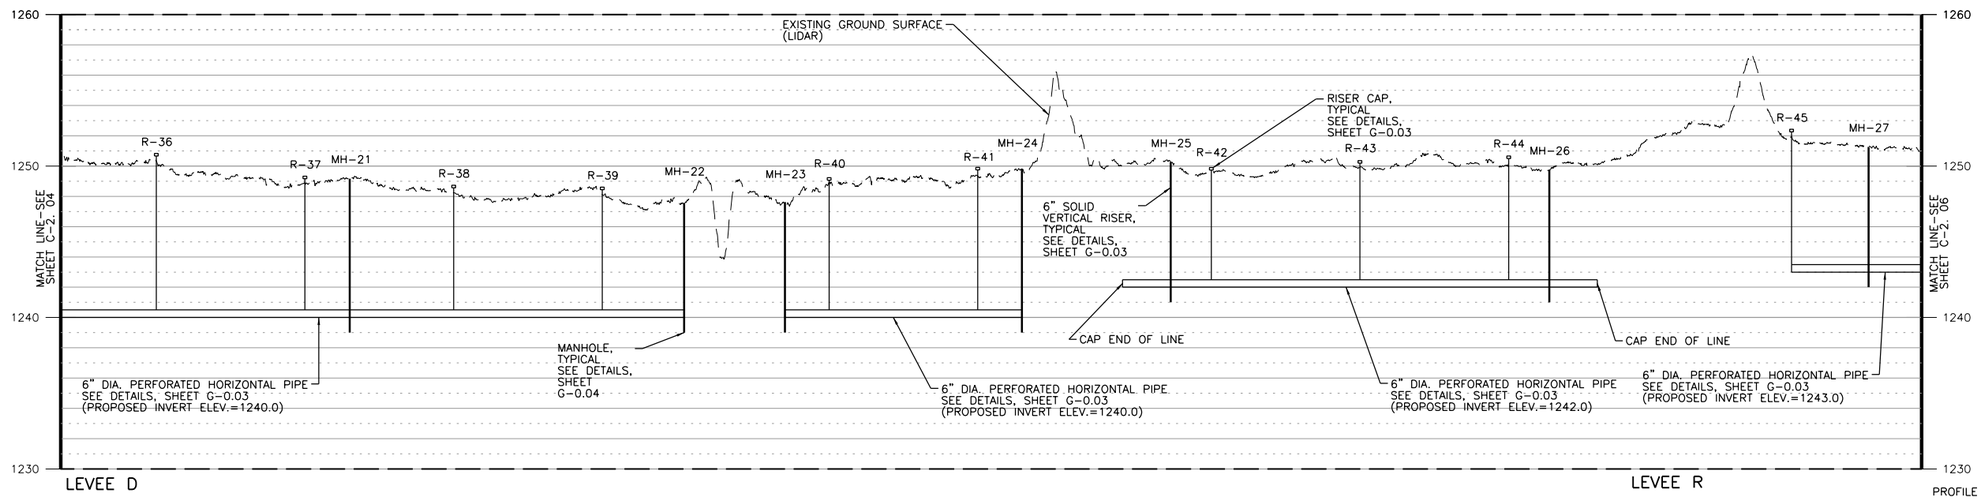

PROFILE SCALE (40:1 EXAGGERATION):
HORIZONTAL: 1"=200'
VERTICAL: 1"=5'

MARK	DESCRIPTION	DATE	APPR.

amec
AMEC Earth & Environmental, Inc.
1129 SW Wanamaker
Topeka, Kansas 66604
Phone: (785) 272-4600
Fax: (785) 272-4678

CITY OF WICHITA

LOWER LEVEE "D" TOE DRAIN INSTALLATION
WICHITA-VALLEY CENTER LOCAL FLOOD PROTECTION PROJECT
WICHITA, KANSAS

PREPARED FOR
THE CITY OF WICHITA, KANSAS
455 N. Main
Wichita, KS 67202

LAWRENCE J. SAMPLE
LICENSED
15855
8/13/12
KANSAS
PROFESSIONAL ENGINEER

DESIGNED BY: Larry Sample, PE		DATE: 08-13-2012
DWN BY: RES	CKD BY: LBK	APP BY: L. SAMPLE
FILE NAME: 11_C-2.5.dgn		

AMEC PROJ. NO. 5-6150-0001

LEVEE TOE DRAIN PLAN AND PROFILE

C-2.05

SHEET 11 OF 17