REFER TO SHEET G-0.01 FOR STANDARD DRAWING LEGEND

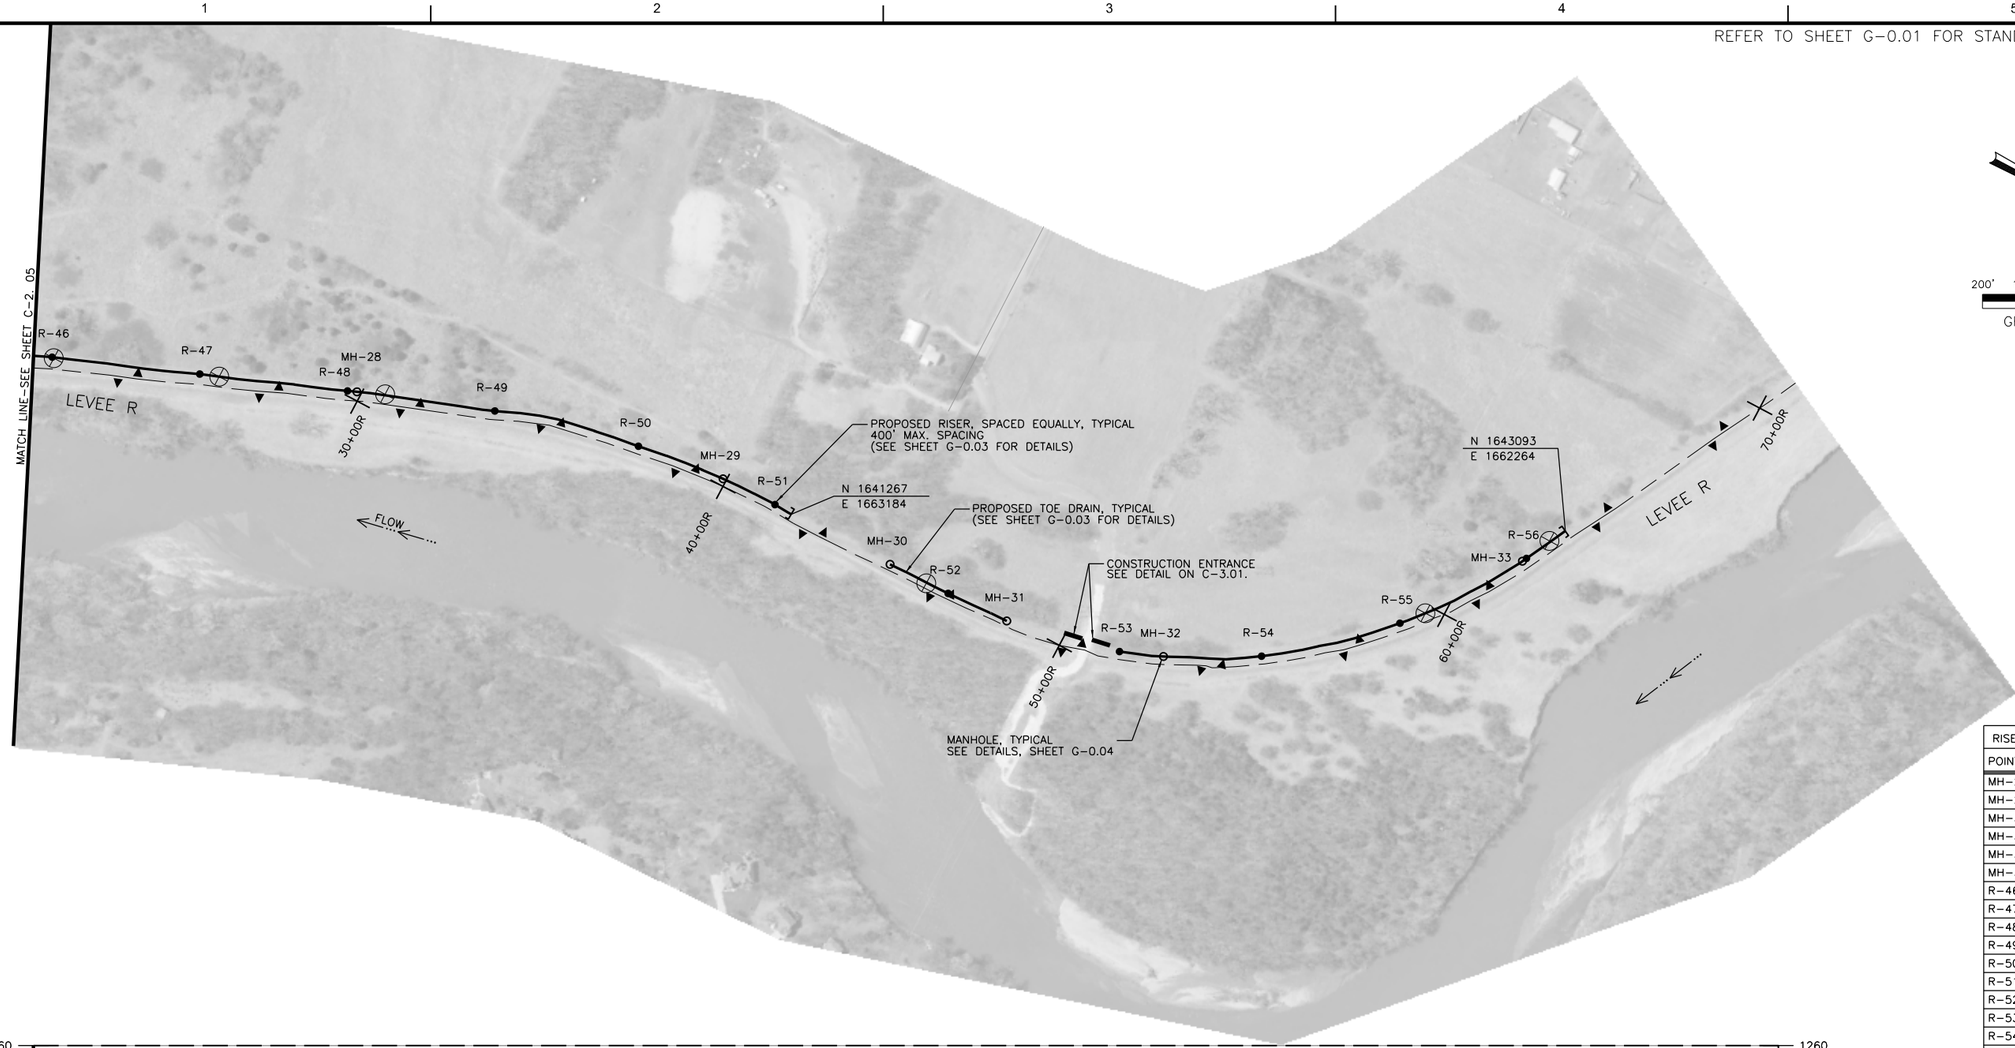


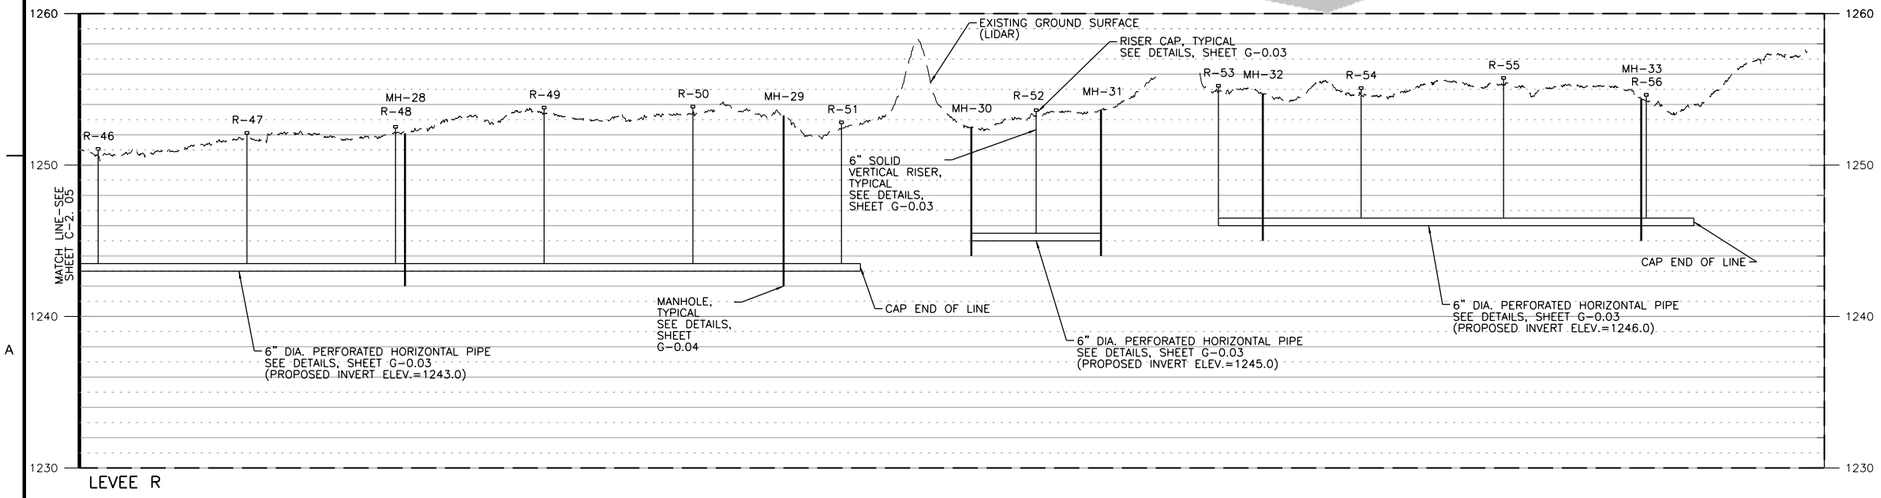


200' 100' 0 200'
GRAPHIC SCALE

| RISER/MANHOLE COORDINATES | | |
|---|---|---|
| POINT NAME | NORTHING | EASTING |
| MH-28 | 1640103 | 1663438 |
| MH-29 | 1641064 | 1663186 |
| MH-30 | 1641560 | 1663179 |
| MH-31 | 1641902 | 1663166 |
| MH-32 | 1642312 | 1663055 |
| MH-33 | 1643031 | 1662387 |
| R-46 | 1639349 | 1663735 |
| R-47 | 1639714 | 1663591 |
| R-48 | 1640079 | 1663447 |
| R-49 | 1640448 | 1663311 |
| R-50 | 1640827 | 1663215 |
| R-51 | 1641217 | 1663182 |
| R-52 | 1641731 | 1663175 |
| R-53 | 1642203 | 1663098 |
| R-54 | 1642540 | 1662932 |
| R-55 | 1642822 | 1662684 |
| R-56 | 1643037 | 1662376 |

RISER/MANHOLE COORDINATES AND TOE-DRAIN PIPE INVERT ELEVATIONS ARE BASED LIDAR TOPOGRAPHIC DATA AND MAY REQUIRE MINOR HORIZONTAL AND VERTICAL ADJUSTMENTS TO BE MADE IN THE FIELD. ANY FIELD CHANGES TO THE TOE-DRAIN ALIGNMENT OR PIPE INVERTS SHALL BE APPROVED BY THE CITY OF WICHITA'S STORMWATER ENGINEER.

PROFILE SCALE (40:1 EXAGGERATION):
HORIZONTAL: 1"=200'
VERTICAL: 1"=5'

| MARK | DESCRIPTION | DATE | APPR. |
|---|---|---|---|
| | | | |

amec
AMEC Earth & Environmental, Inc.
1129 SW Wanamaker
Topeka, Kansas 66604
Phone: (785) 272-2510
Fax: (785) 272-2678

CITY OF WICHITA

LOWER LEVEE "D" TOE DRAIN INSTALLATION
WICHITA-VALLEY CENTER LOCAL
FLOOD PROTECTION PROJECT
WICHITA, KANSAS

PREPARED FOR
THE CITY OF WICHITA, KANSAS
455 N. Main
Wichita, KS 67202

LAWRENCE J. SAMPLE
LICENSED
15855
8/13/12
KANSAS
PROFESSIONAL ENGINEER

| DESIGNED BY: | | DATE: |
|---|---|---|
| Larry Sample, PE | | 08-13-2012 |
| DWN BY: | CKD BY: | APP BY: |
| RES | LBK | L. SAMPLE |
| FILE NAME: 12_0-2.dgn | | |
| AMEC PROJ. NO. 5-6150-0001 | | |

LEVEE TOE DRAIN PLAN AND PROFILE

C-2.06

SHEET 12 OF 17