
FHWA REGION NO.	STATE	PROJECT NUMBER	FISCAL YEAR	SHEET NUMBER	TOTAL SHEETS
7	KANSAS	87N-0191-01	2002	78	92

DATE	BY
REFERENCES NOTED	
REFERENCES CHECKED	

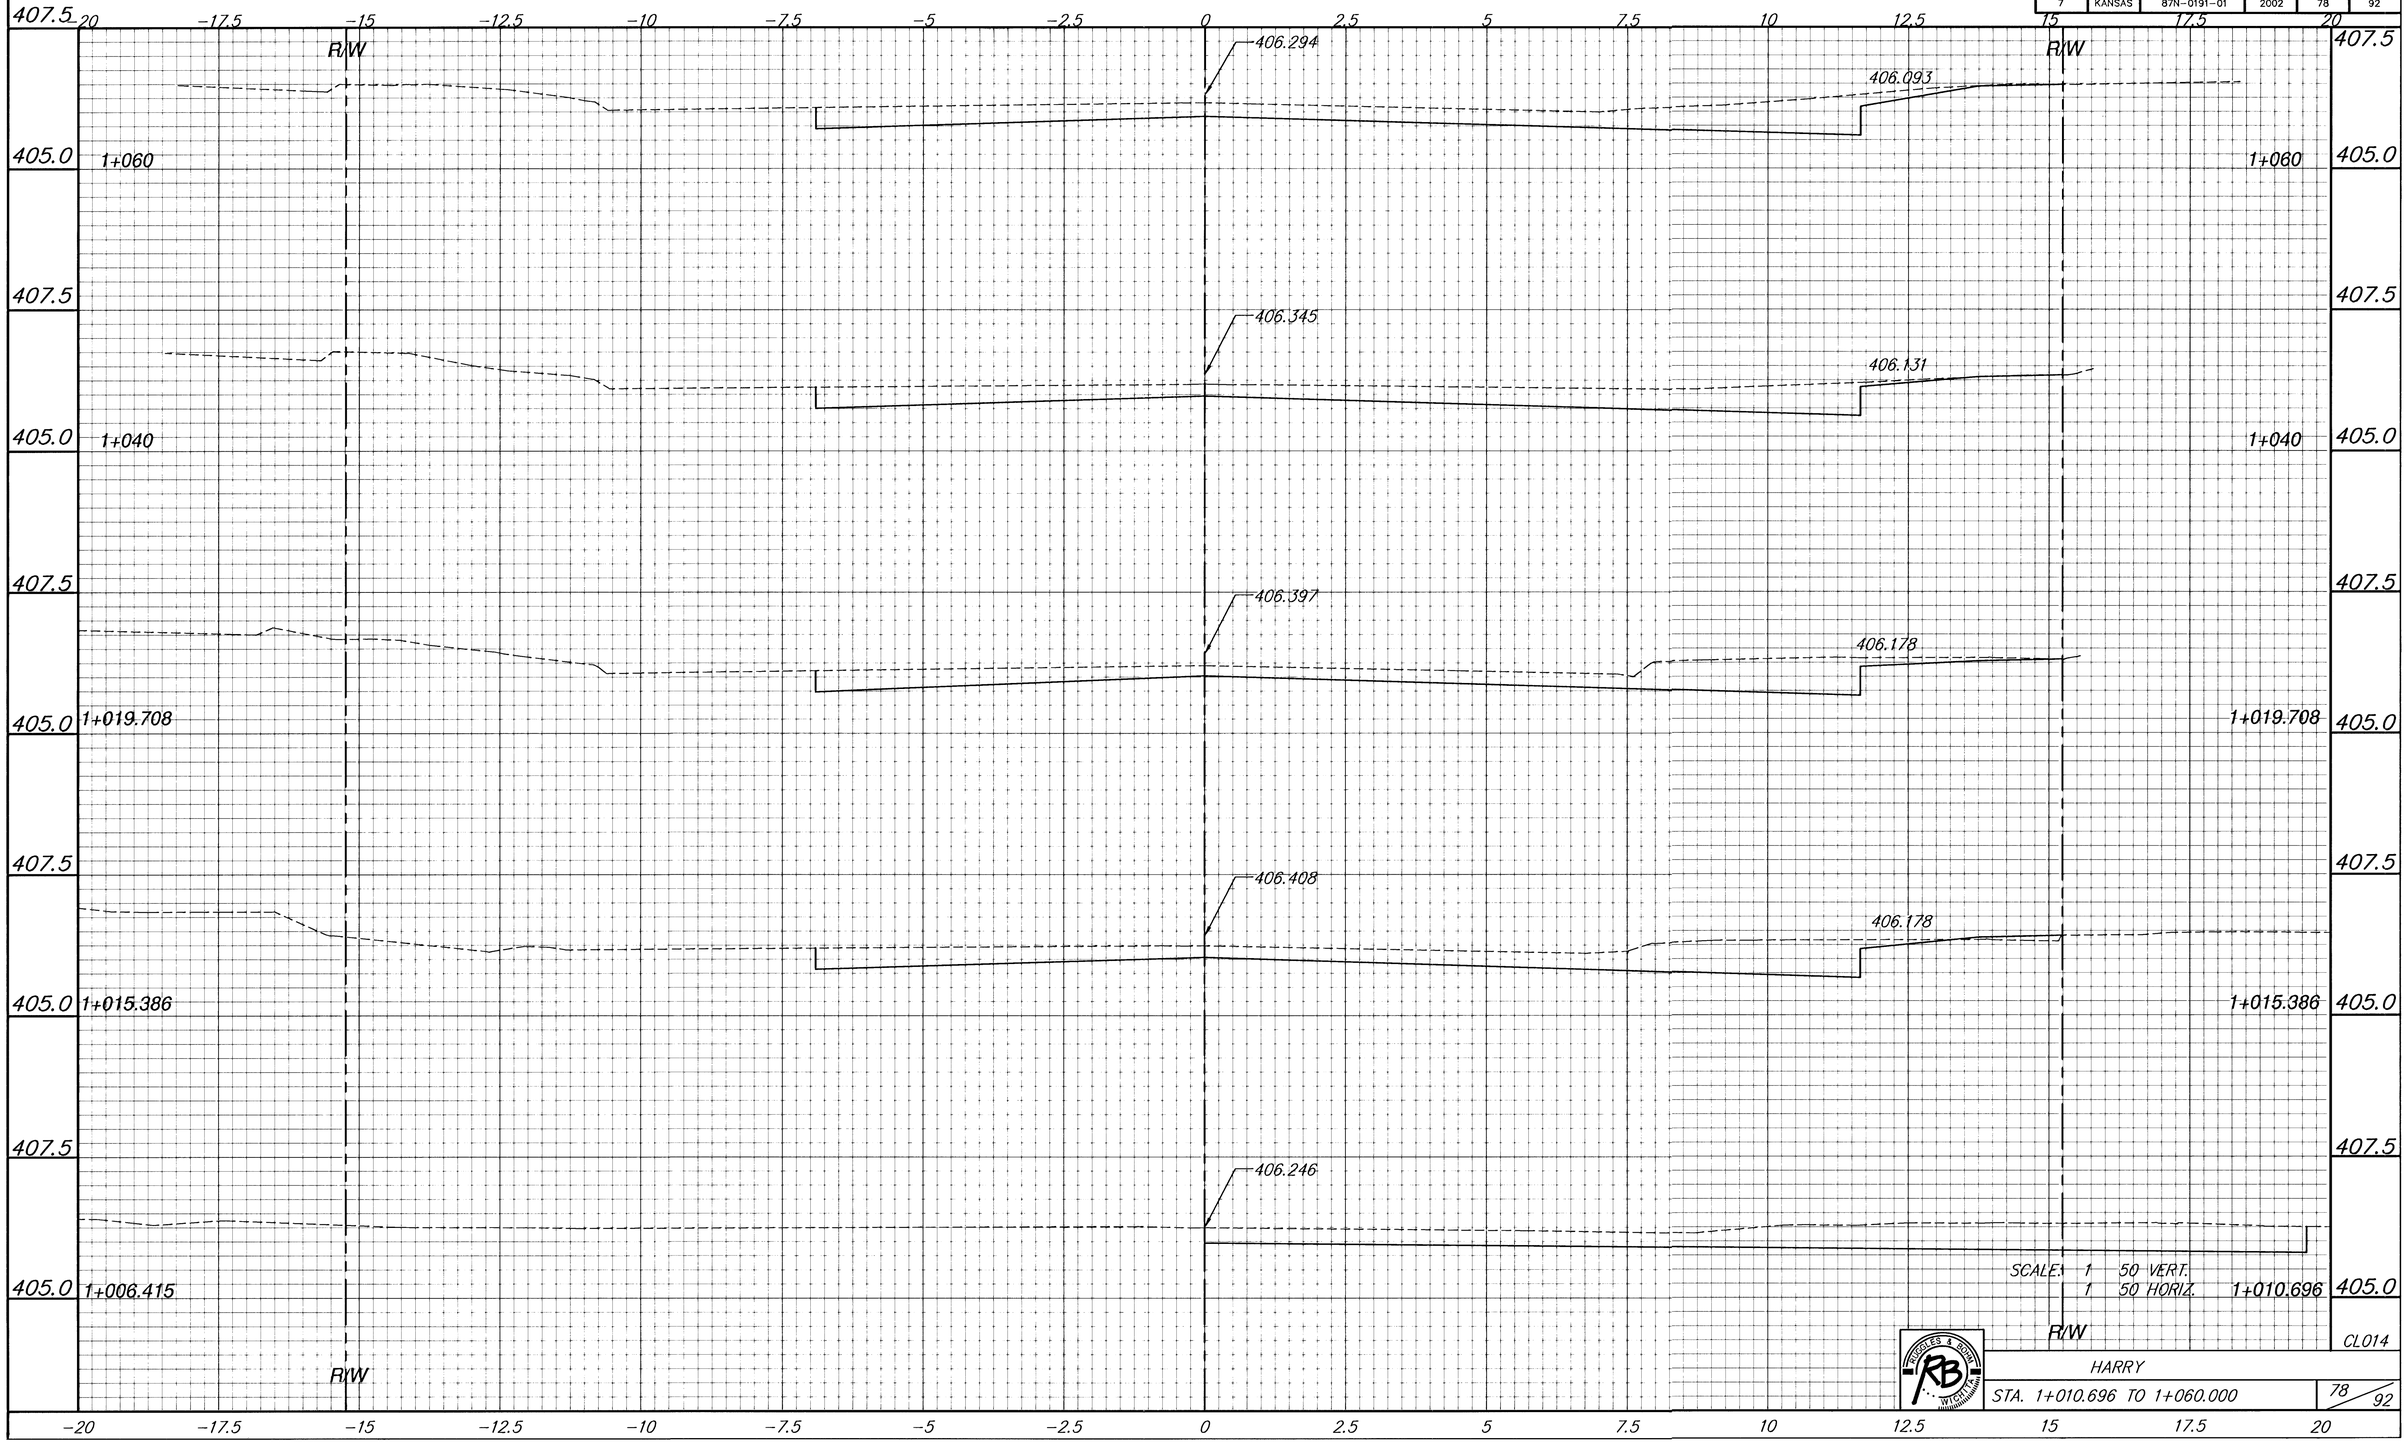

RIGGLES & BOOTH WICHITA

CL014

HARRY

STA. 1+010.696 TO 1+060.000

78 / 92