
FHWA REGION NO.	STATE	PROJECT NUMBER	FISCAL YEAR	SHEET NUMBER	TOTAL SHEETS
7	KANSAS	87N-0191-01	2002	79	92

DATE	BY

REFERENCES NOTED

REFERENCES CHECKED

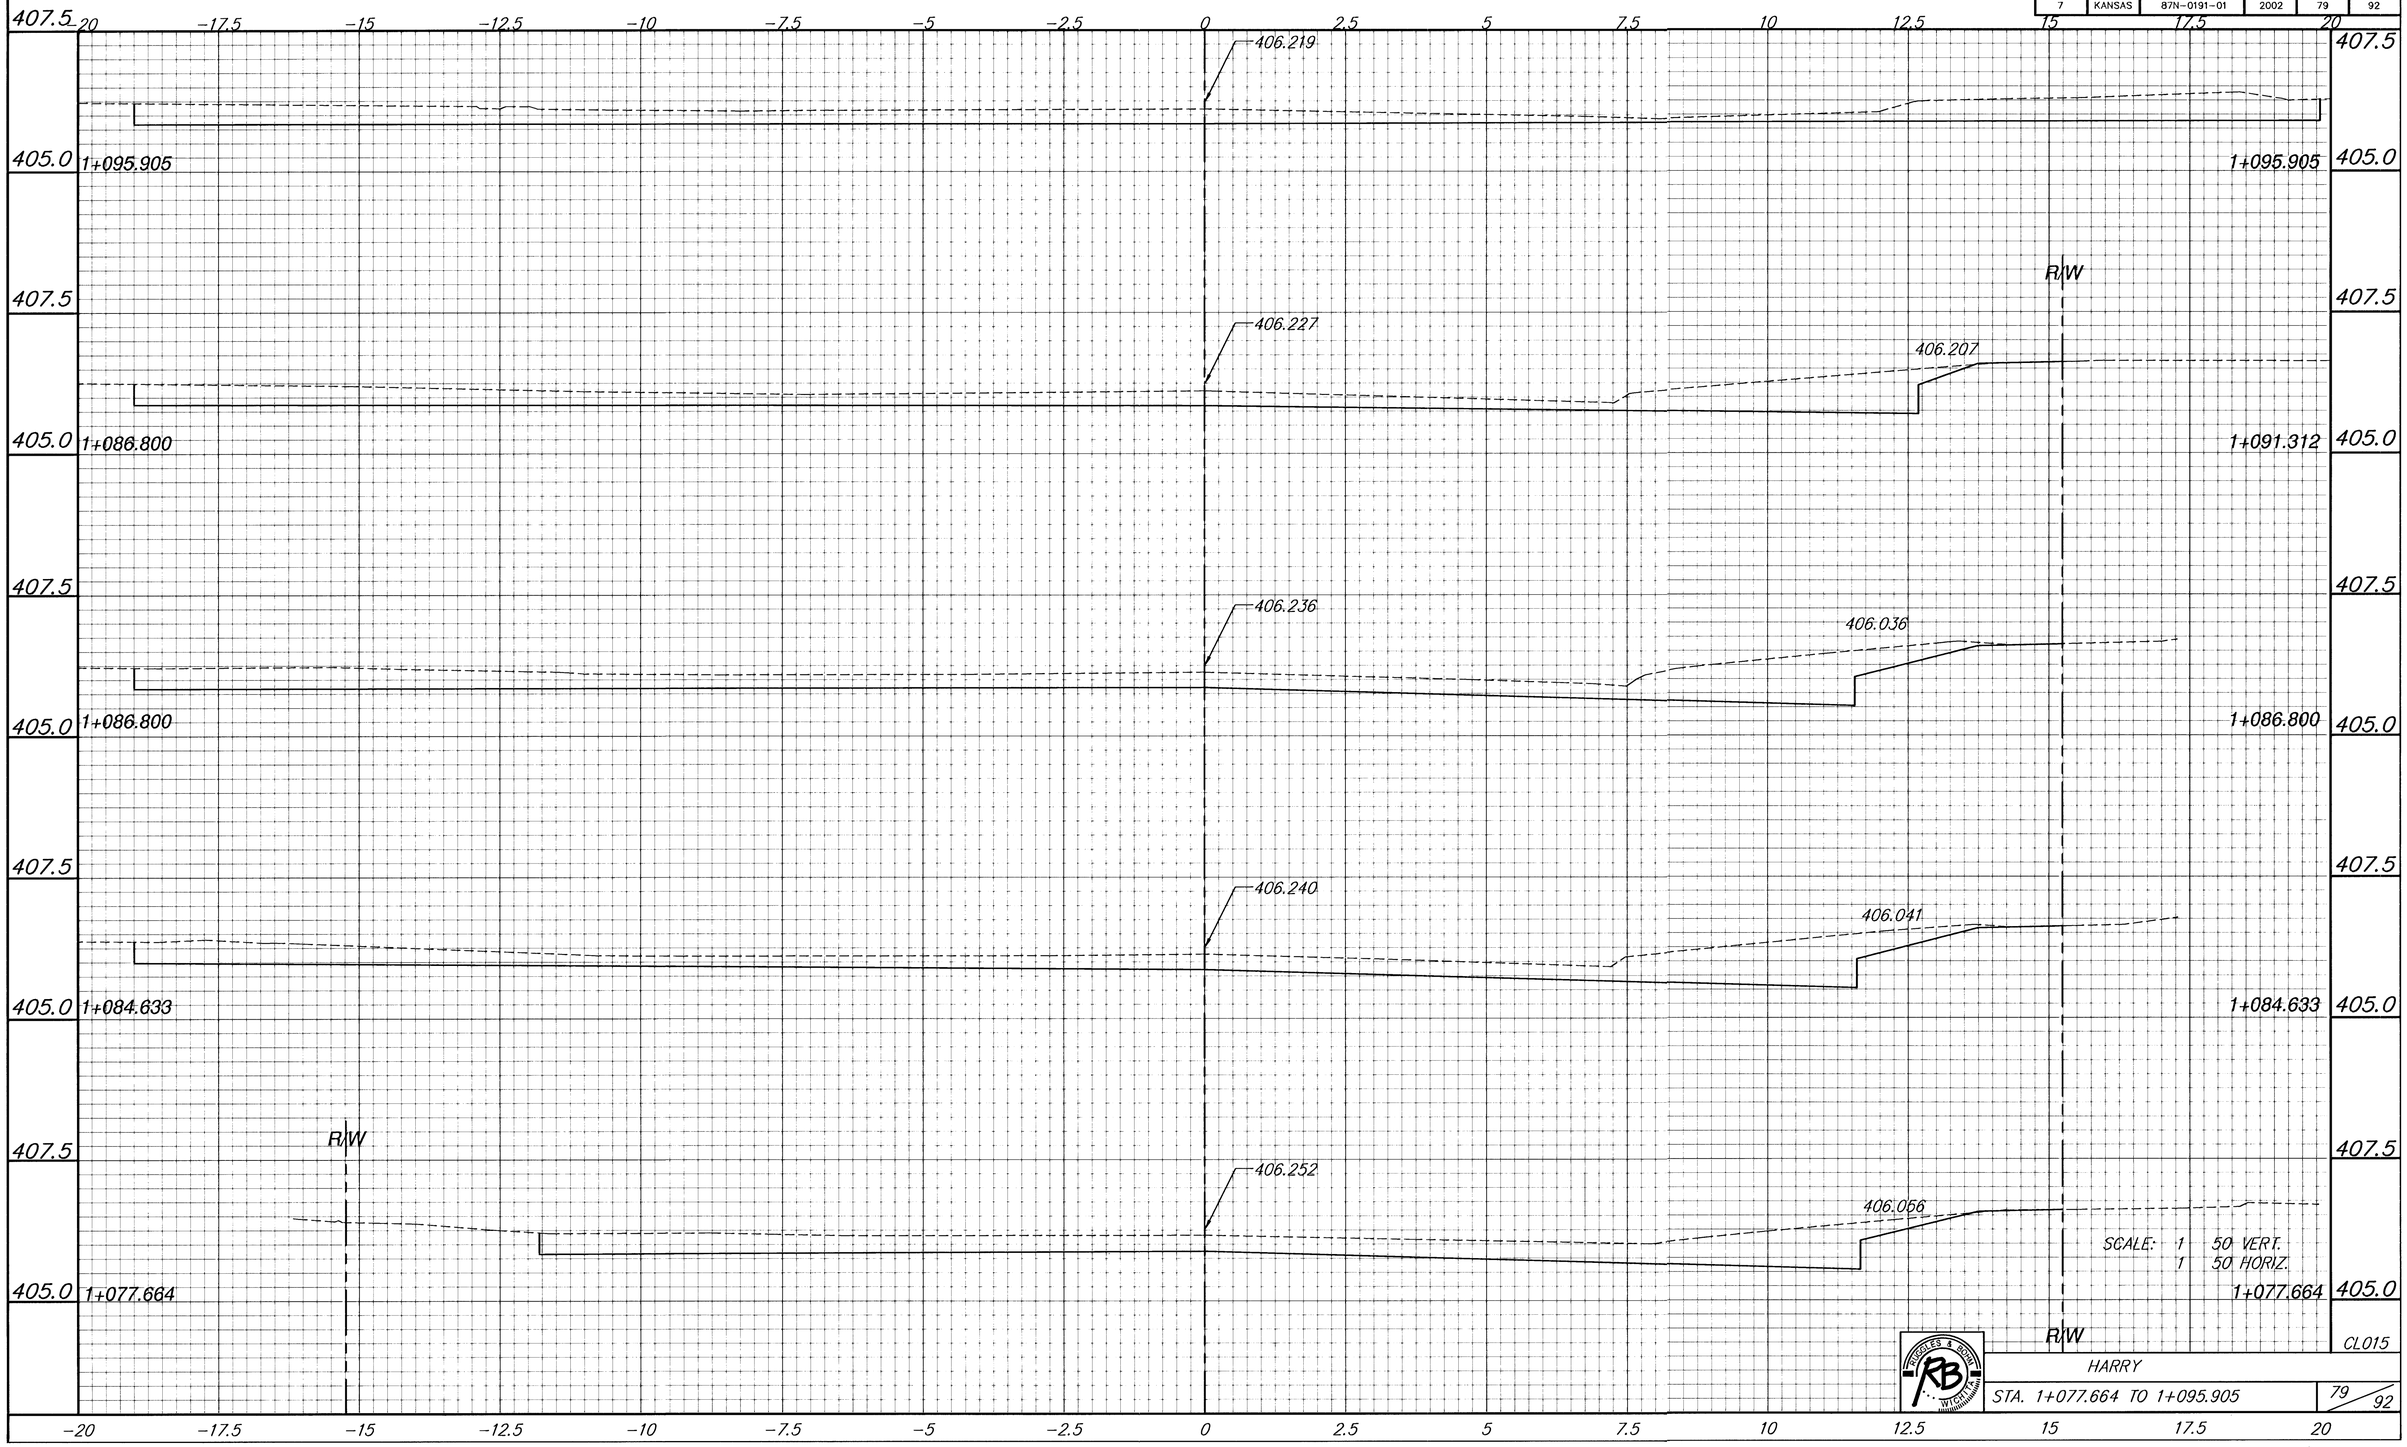

RUBBELKE & BOOTH WICHITA

HARRY

STA. 1+077.664 TO 1+095.905

79 / 92

CL015